

MECHA COMET

MAIN BOARD

CONTENT

PAGE NO.	SHEET NAME
01	TITLE_PAGE
02	SYSTEM_ARCHITECTURE
03	Power_Scheme
04	Protocol_mapping
05	Power_Sequence
06	IMX8MPLUS_POWER
07	PMIC_Architecture
08	IMX8MPLUS_LPDDR4
09	LPDDR4_Architecture
10	eMMC_Architecture
11	IMX8MPLUS_SD-CARD
12	IMX8MPLUS_SAI
13	IMX8MPLUS_USB
14	IMX8MPLUS_PCIE
15	IMX8MPLUS_DSI
16	IMX8MPLUS_CSI
17	IMX8MPLUS_LVDS
18	IMX8MPLUS_HDMI
19	IMX8MPLUS_MISC_1
20	IMX8MPLUS_MISC_2
21	IMX8MPLUS_WIFI/BLE
22	AUDIO_CODEC_DMIC_SPK
23	ALS_IMU_ADC_Architecture
24	Fuel_Guage_Architecture
25	Secure_Element_Architecture

REV	REVISION NOTES	DESIGNER	APPROVER	DATE

PCB MECHANICAL DETAILS


1. PCB SIZE :
2. PCB MATERIAL : FR4
3. NO.OF LAYERS : 10
4. IMPEDANCE CONTROL :YES
5. PCB THICKNESS: 1.2 mm

NM


	Project: MECHA COMET		
	Title: MECHA COMET		
	APCB: <APCB>	BPCB: <BPCB>	
	Size: A3	Rev: A0	Sheet 1 of 35

System Architecture

Mecha Comet REV 6

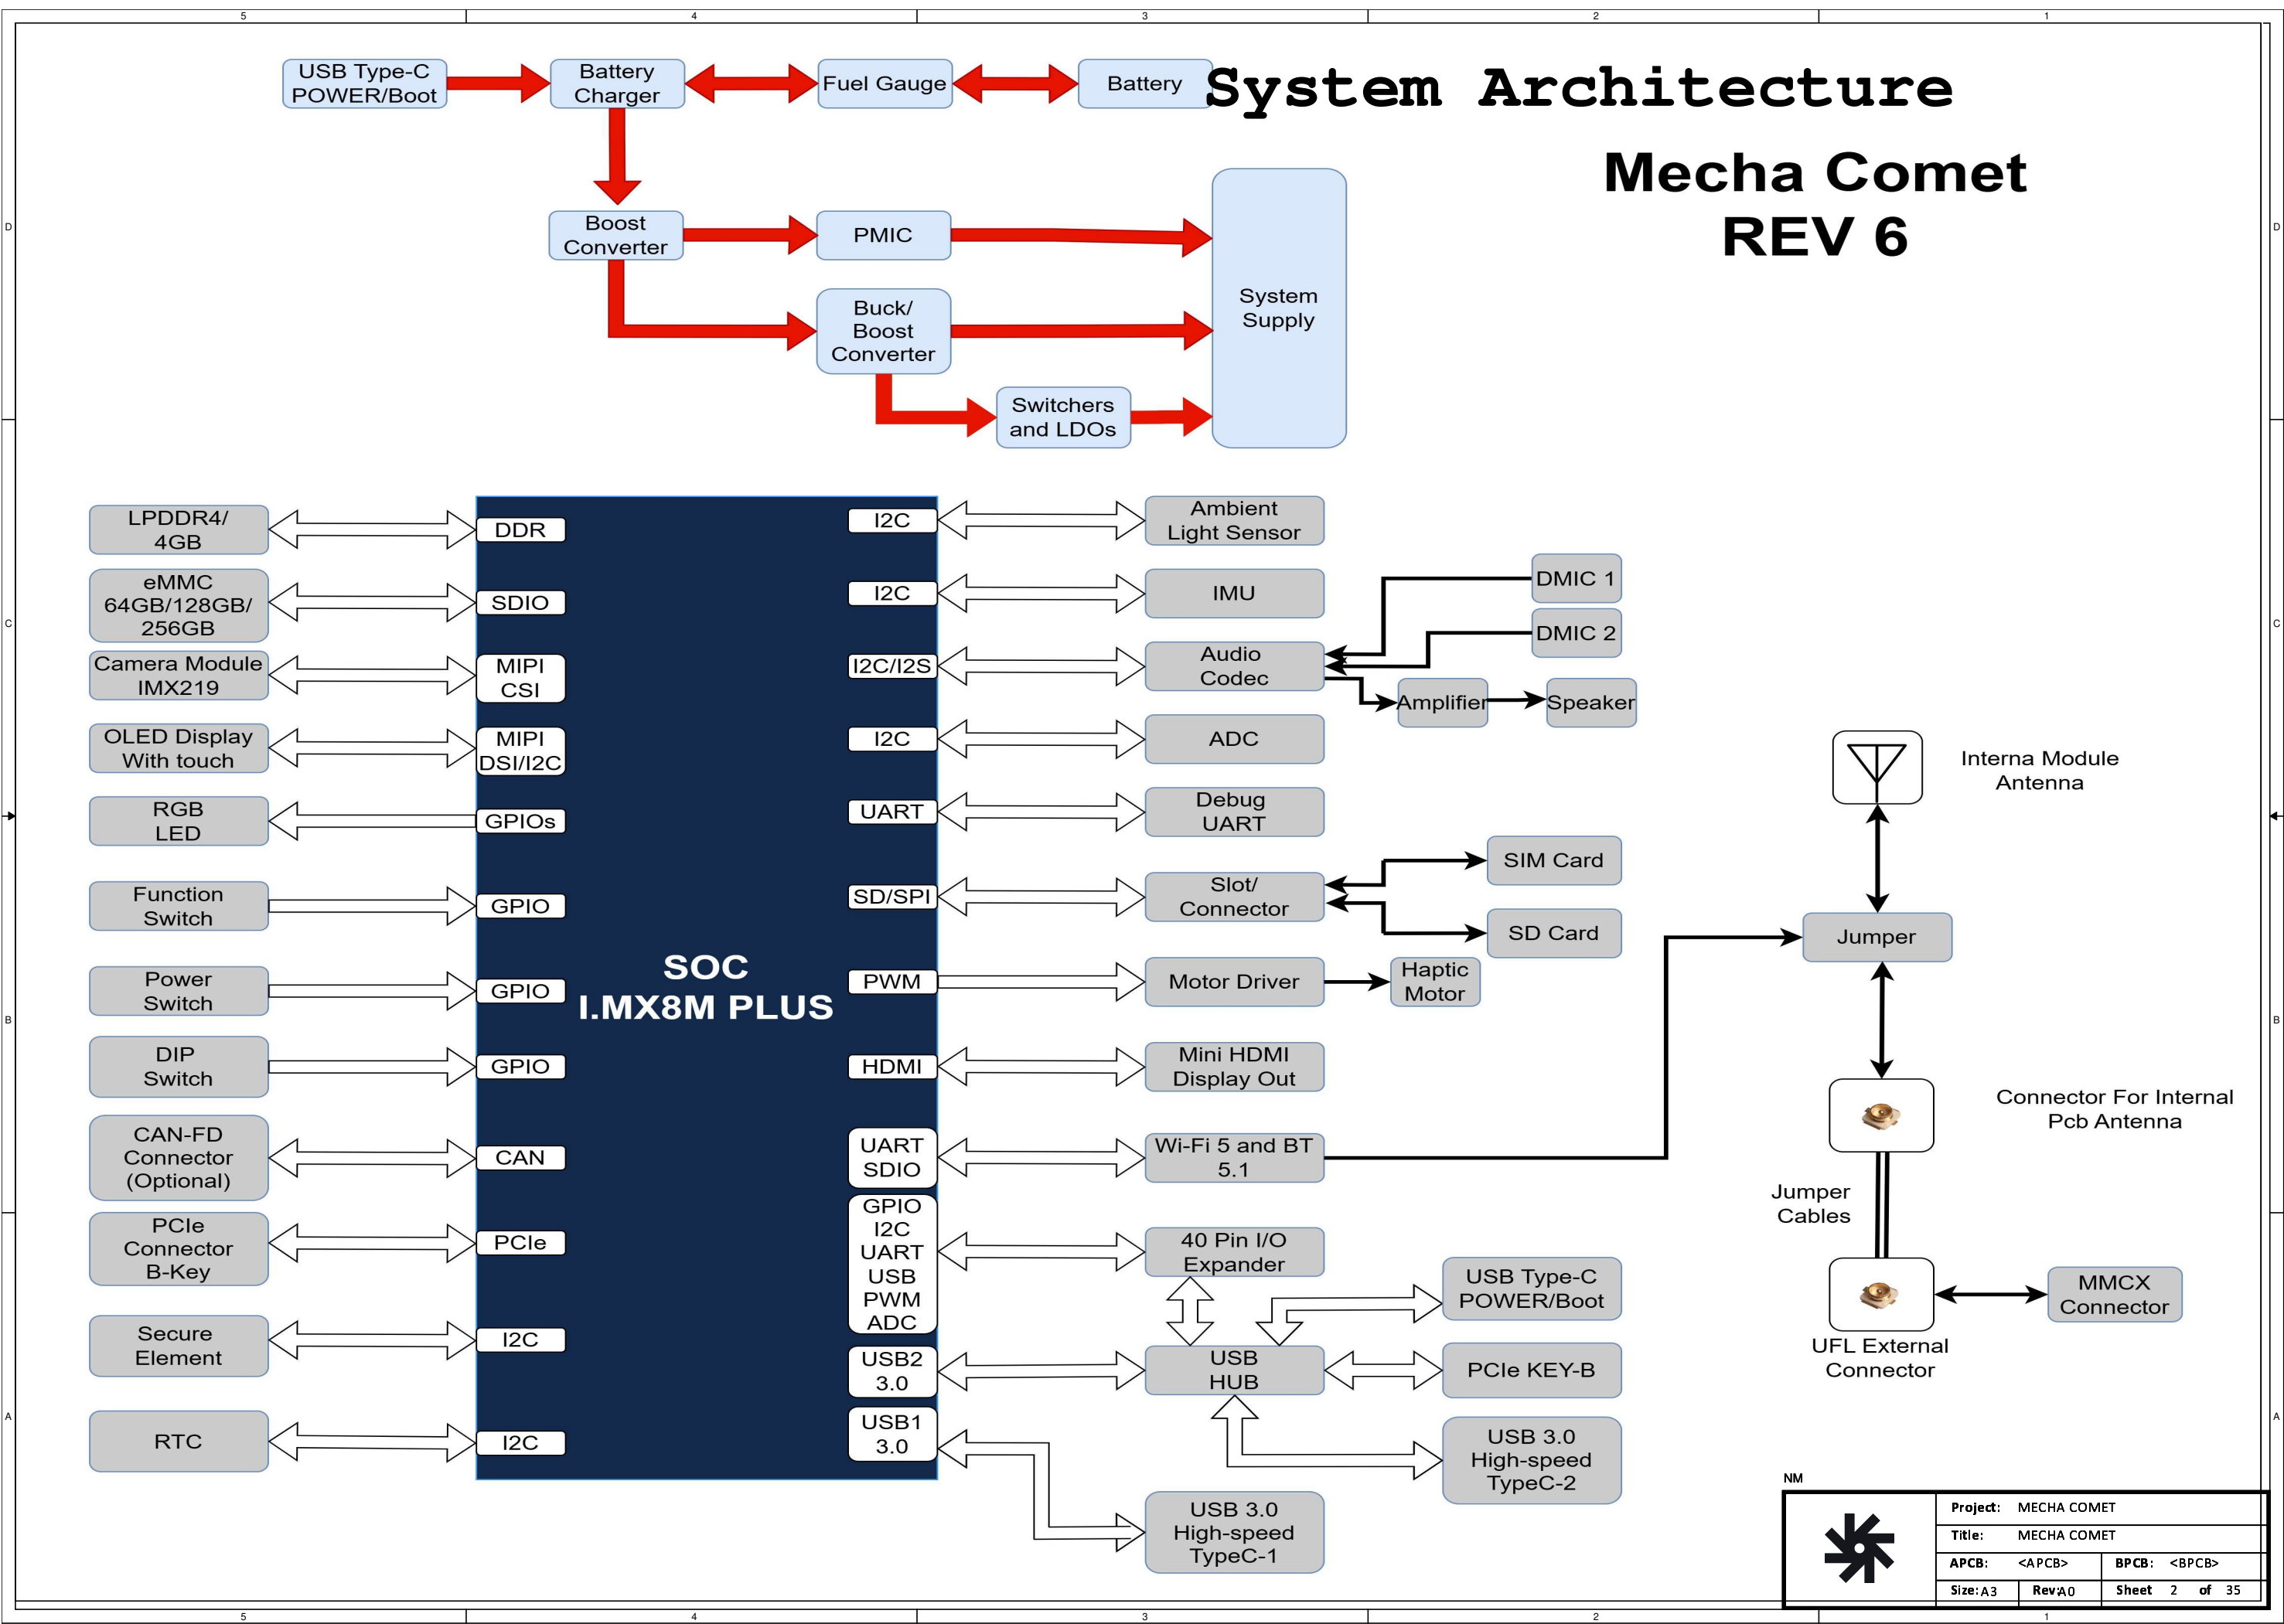


8MPLPD4-EVK PWR SEQUENCE

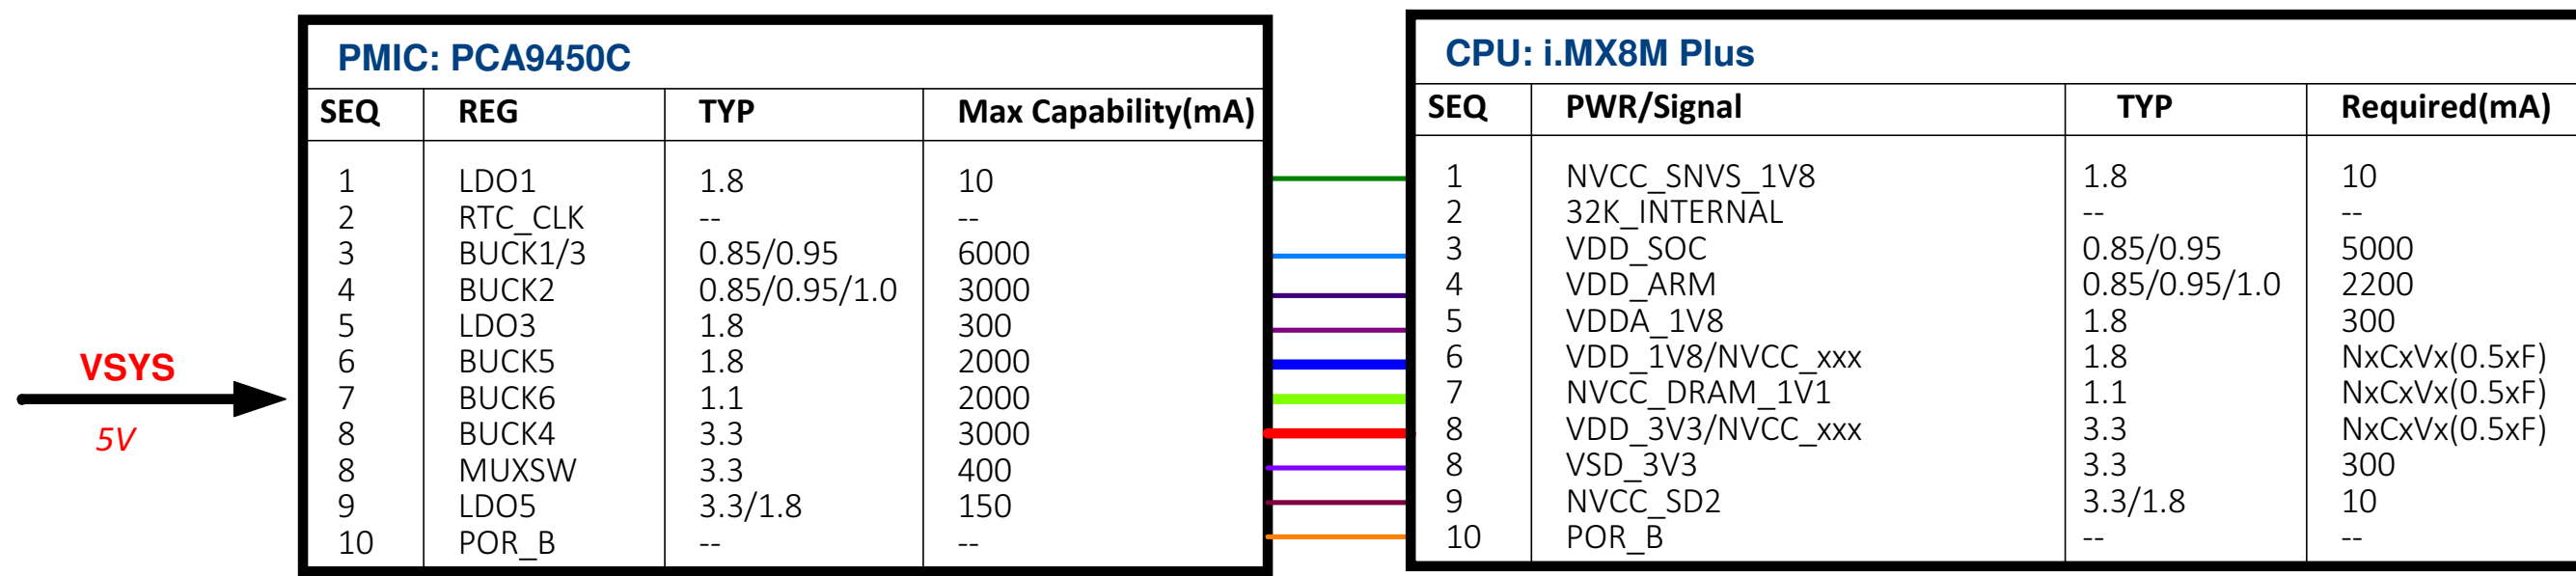


Protocol Mapping


I2C MAPPING

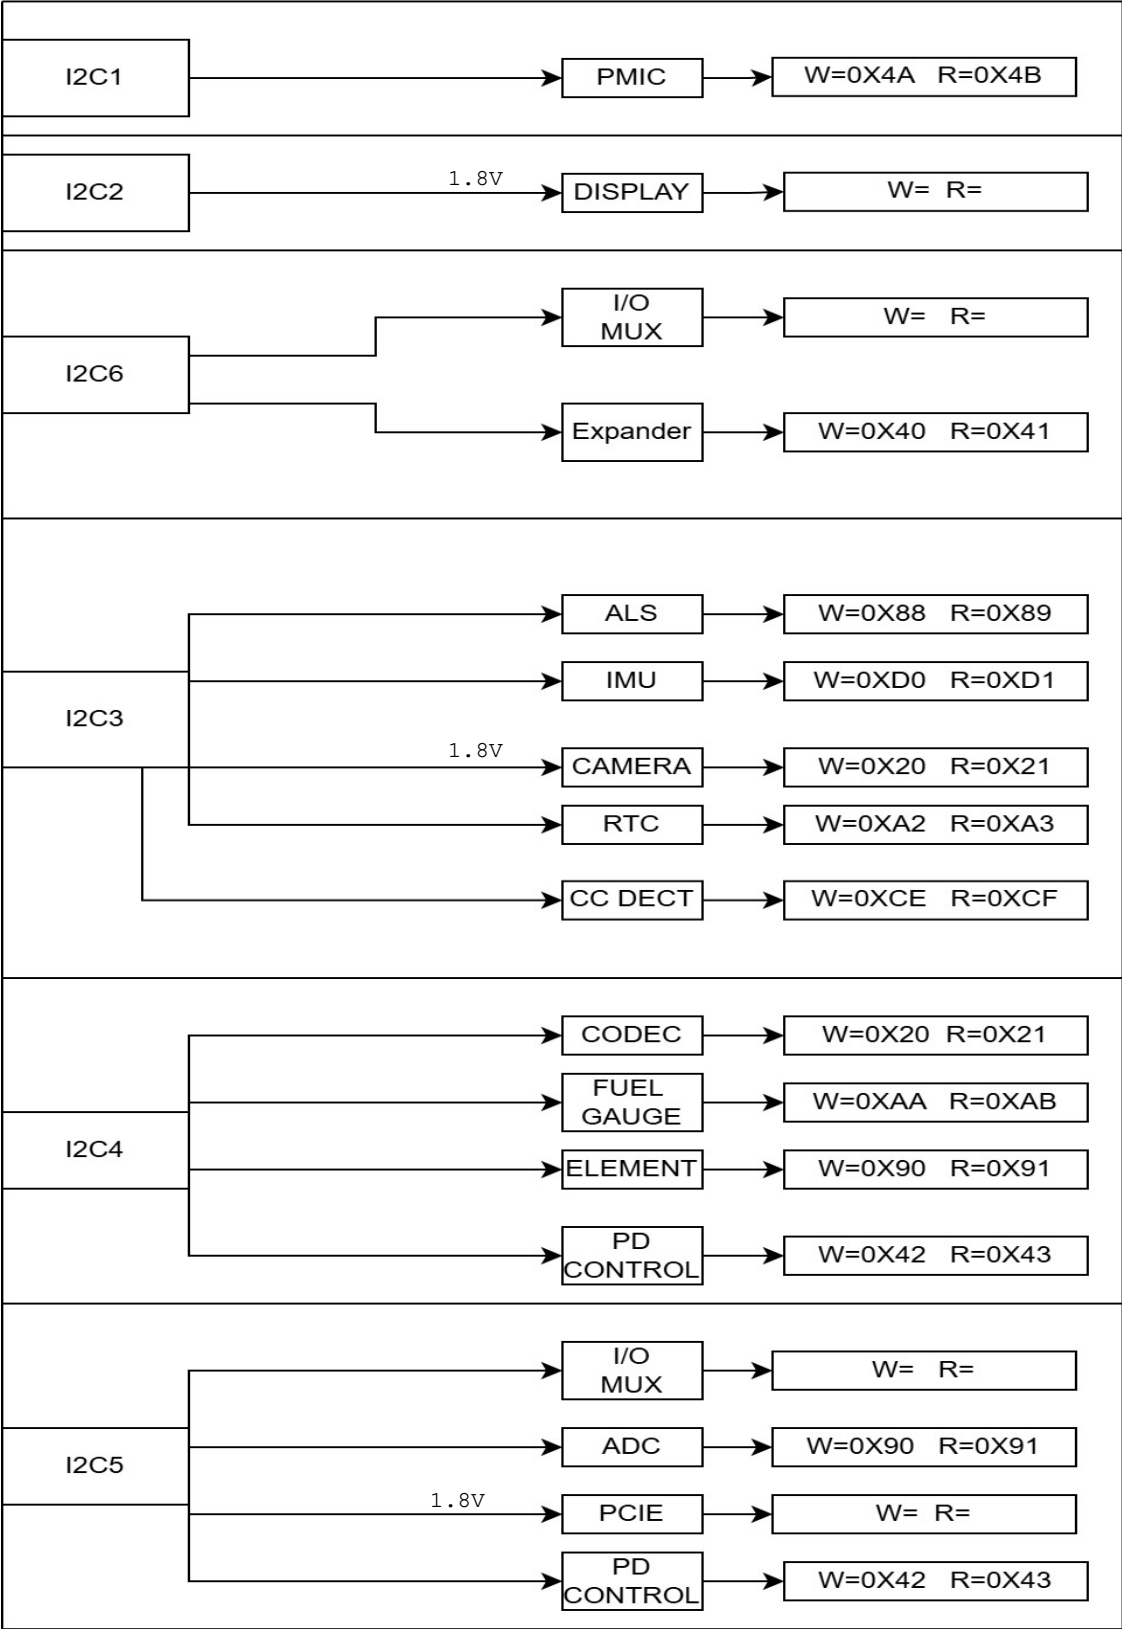

UART MAPPING

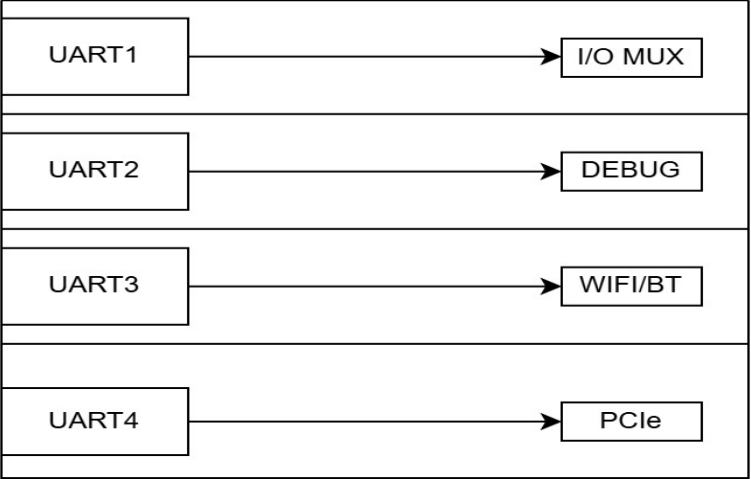

SPI MAPPING

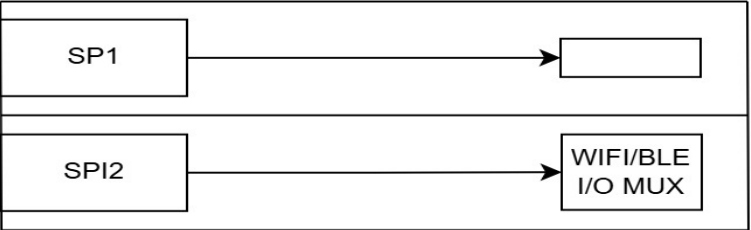


i.MX8M Plus Boot Mode

BOOT_MODE3	BOOT_MODE2	BOOT_MODE1	BOOT_MODE0	Boot Modes
0	0	0	0	Boot From Internal Fuses
0	0	0	1	USB Serial Download
0	0	1	0	USDHC3 (eMMC boot only, SD3 8-bit) Default
0	0	1	1	USDHC2 (SD boot only, SD2)
0	1	0	0	NAND 8-bit single device 256 page
0	1	0	1	NAND 8-bit single device 512 page
0	1	1	0	QSPI 3B Read
0	1	1	1	QSPI Hyperflash 3.3V
1	0	0	0	ecSPI Boot
1	0	0	1	Reserved
1	0	1	0	FLEXSPI Serial NAND 2k page
1	0	1	1	FLEXSPI Serial NAND 4k page
1	1	0	0	Reserved
1	1	0	1	Reserved
1	1	1	0	Reserved
1	1	1	1	Reserved

NM

	Project: MECHA COMET		
	Title: MECHA COMET		
	APCB: <APCB>	BPCB: <BPCB>	
	Size: A3	Rev: A0	Sheet 6 of 35


i.MX8M Plus PWR

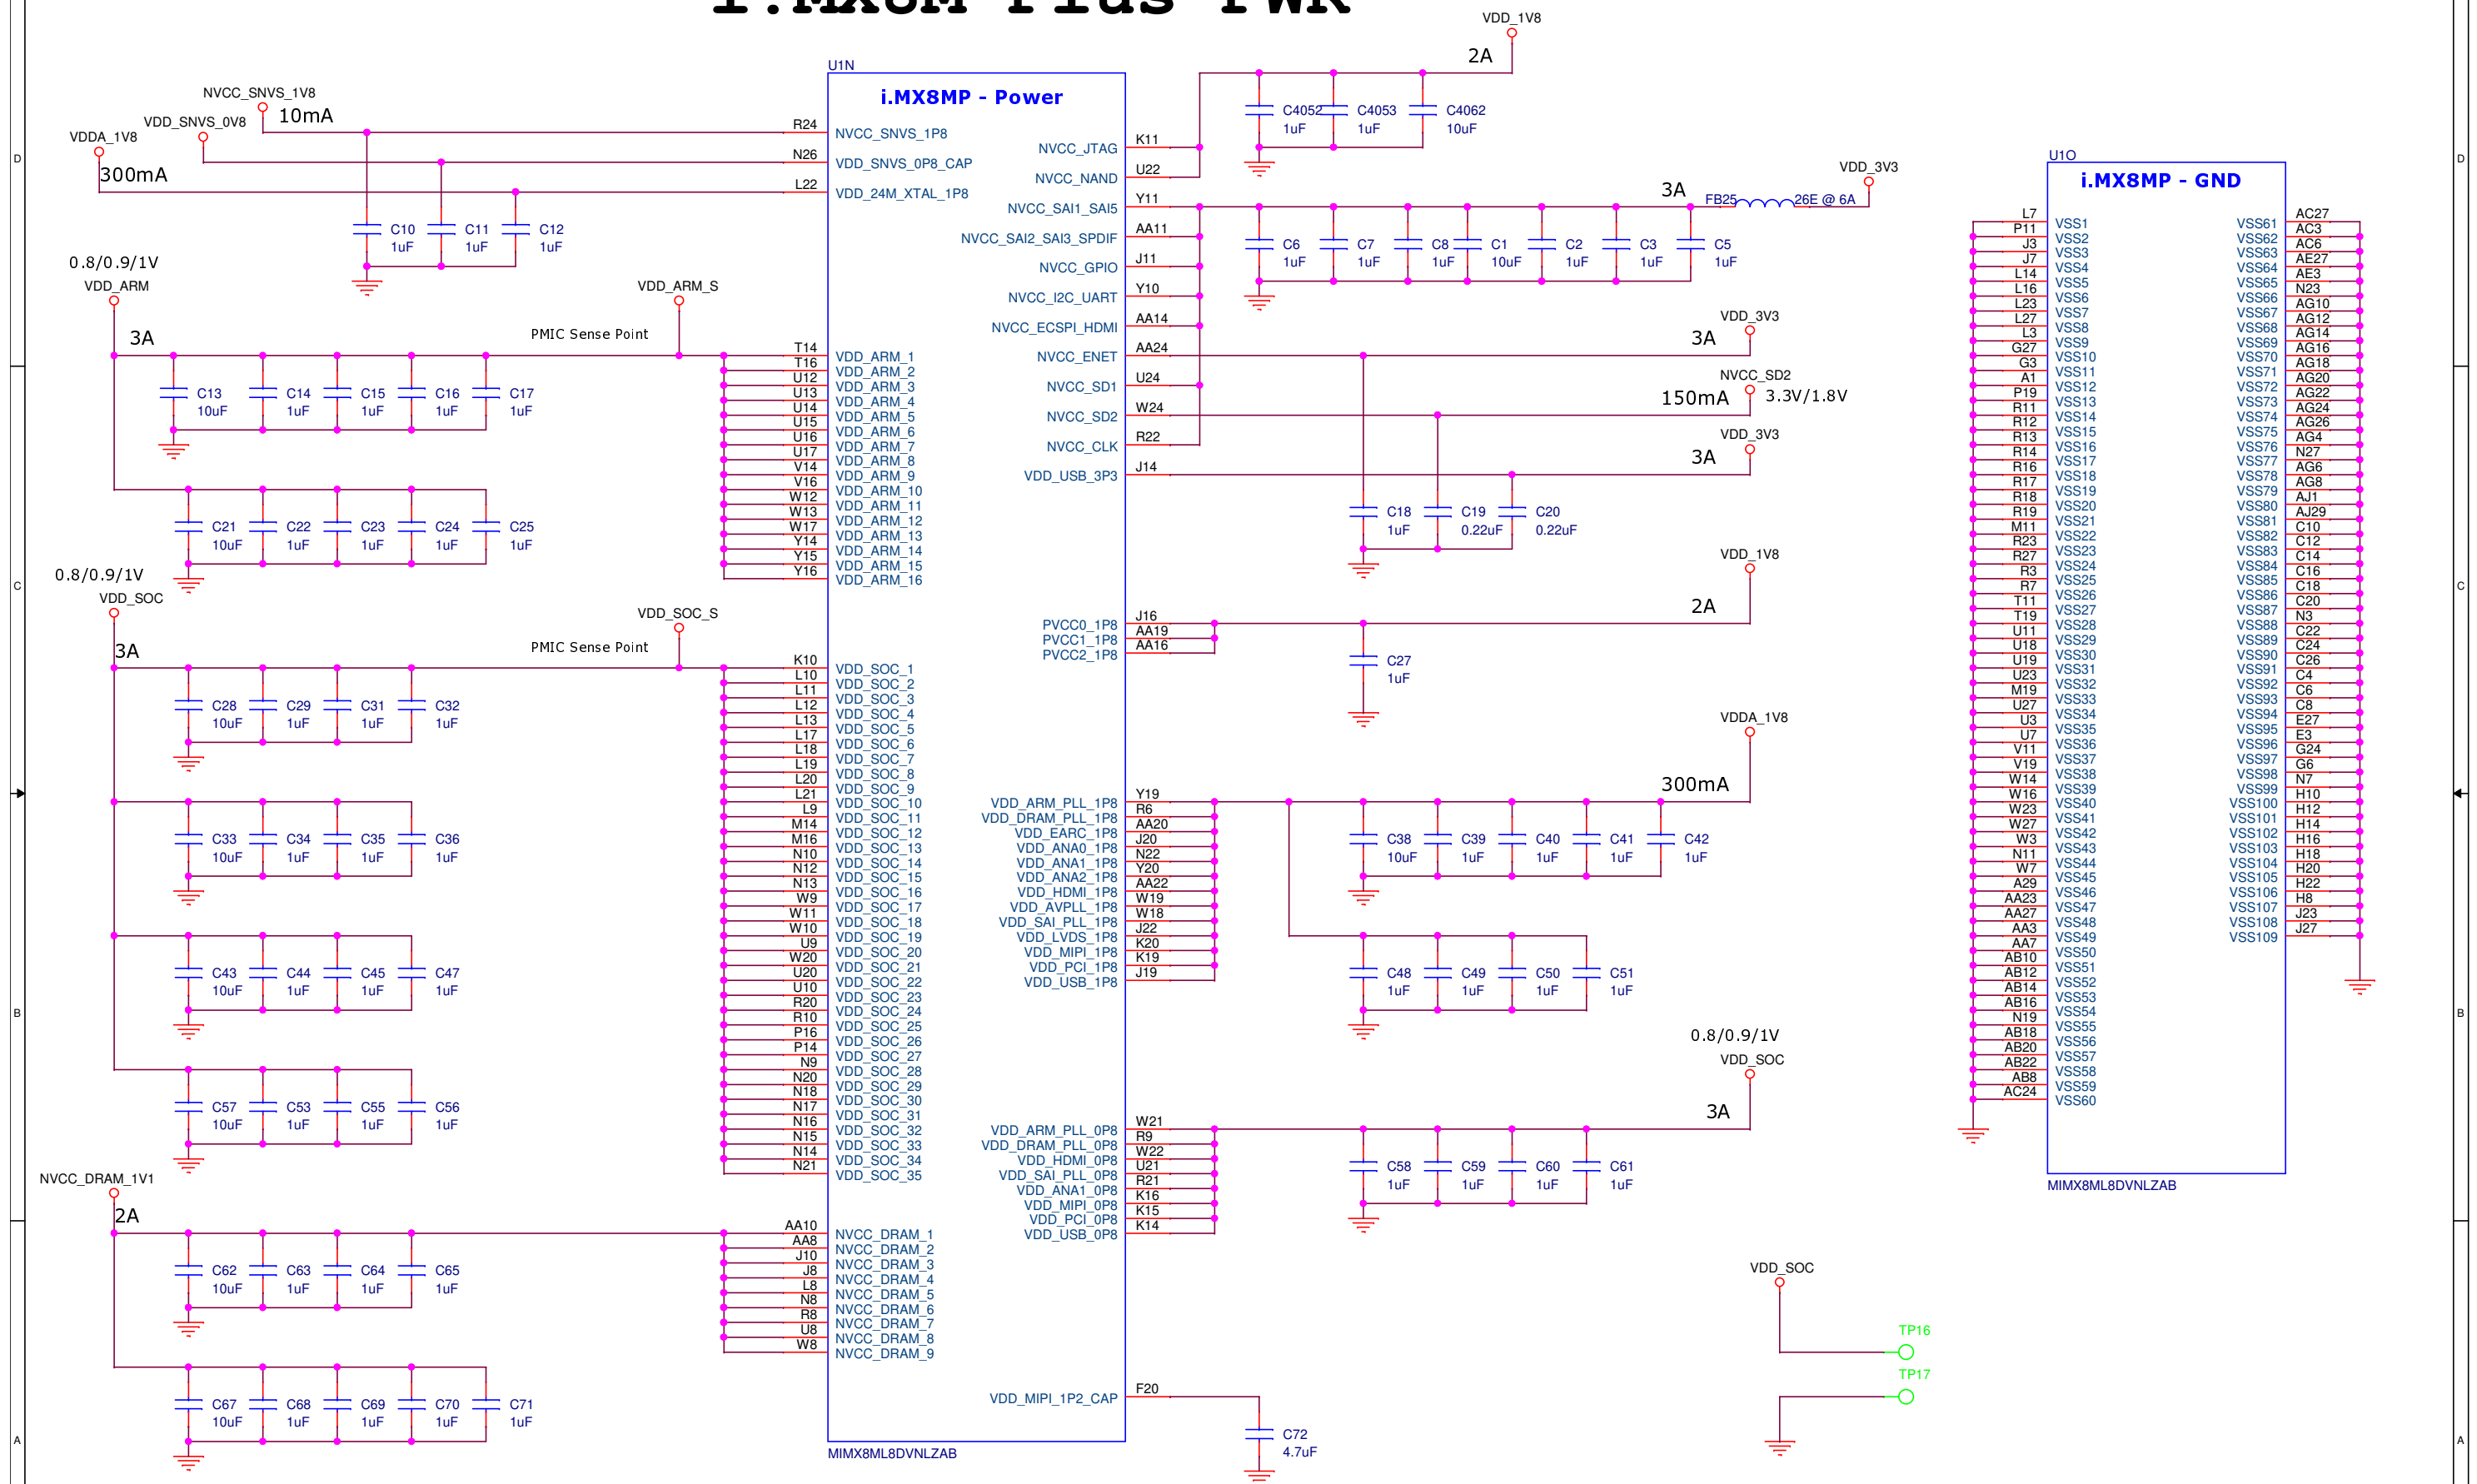


Project: MECHA COMET		
Title: MECHA COMET		
APCB: <APCB>		BPCB: <BPCB>
Size: A3	Rev: A0	Sheet 7 of 35

PMIC Buck Converters


PMIC Section

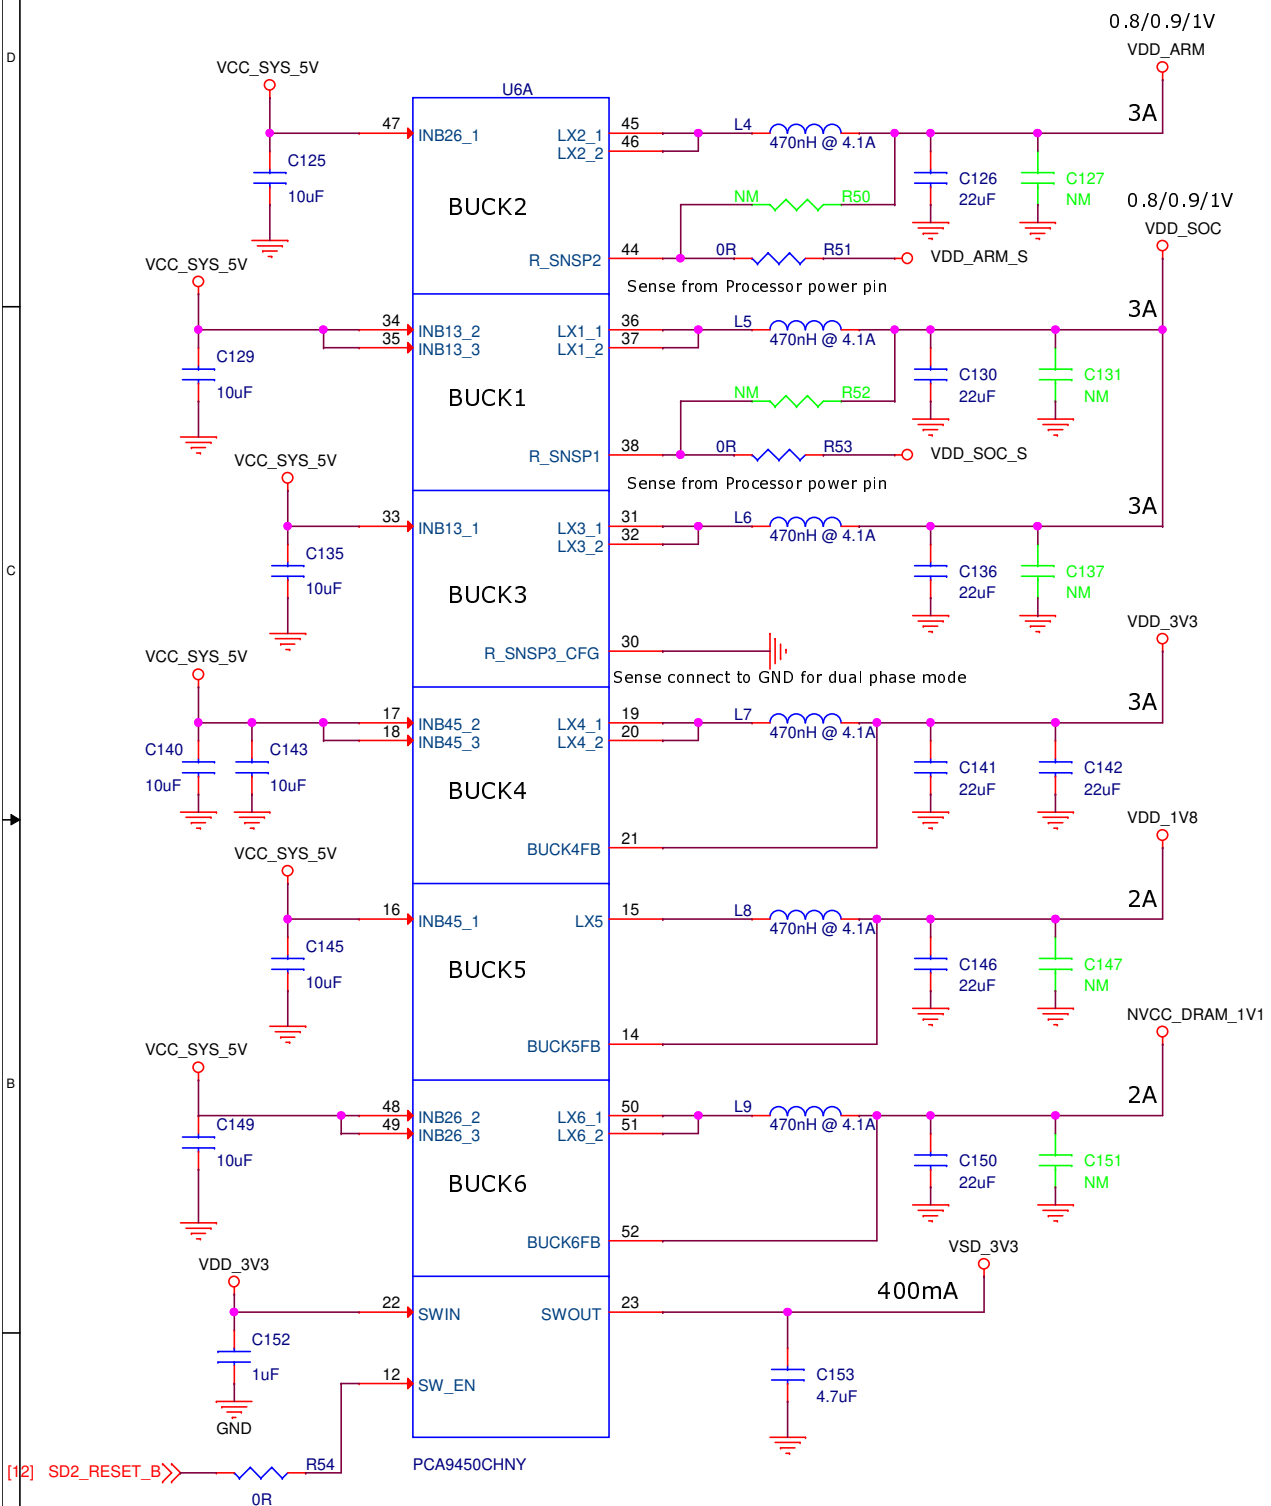


PMIC LDO

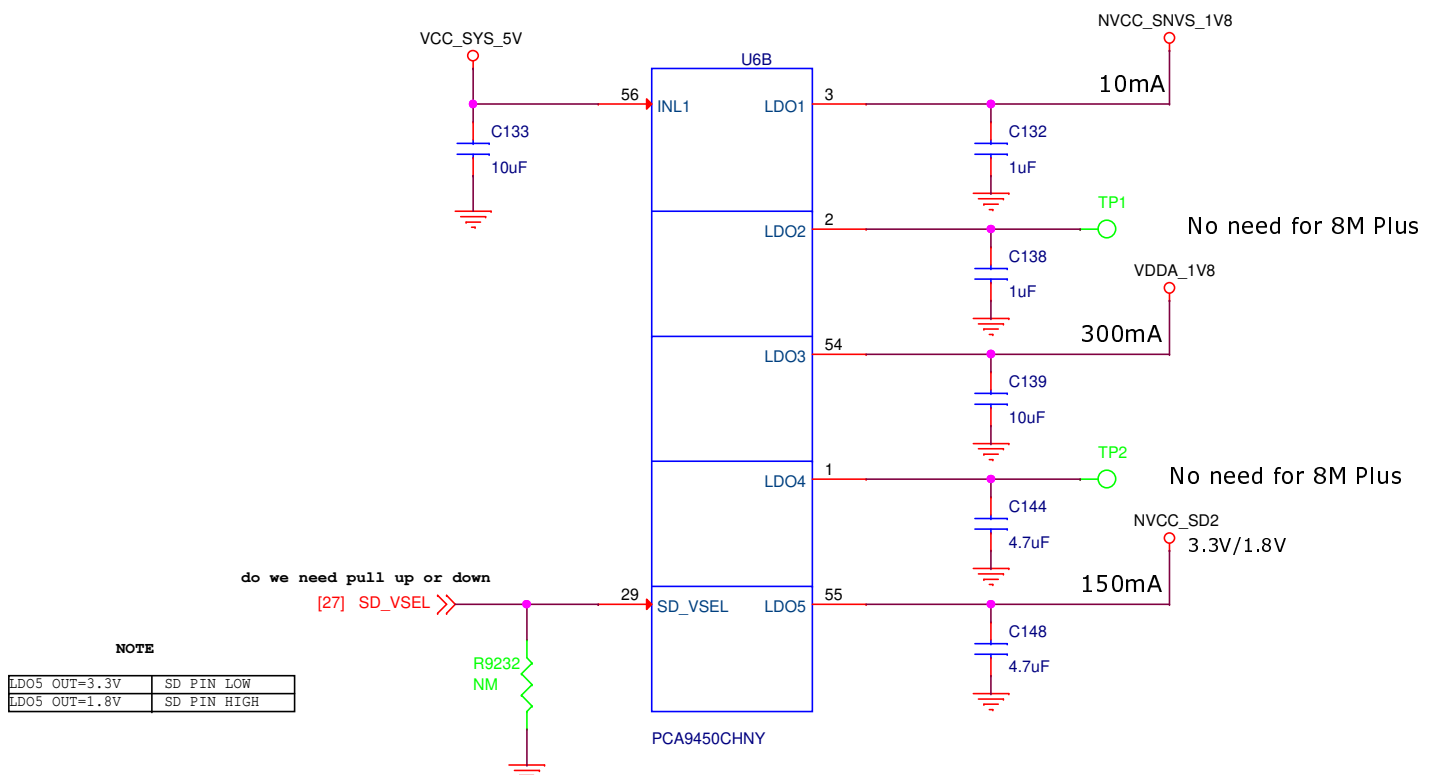

PMIC Signals

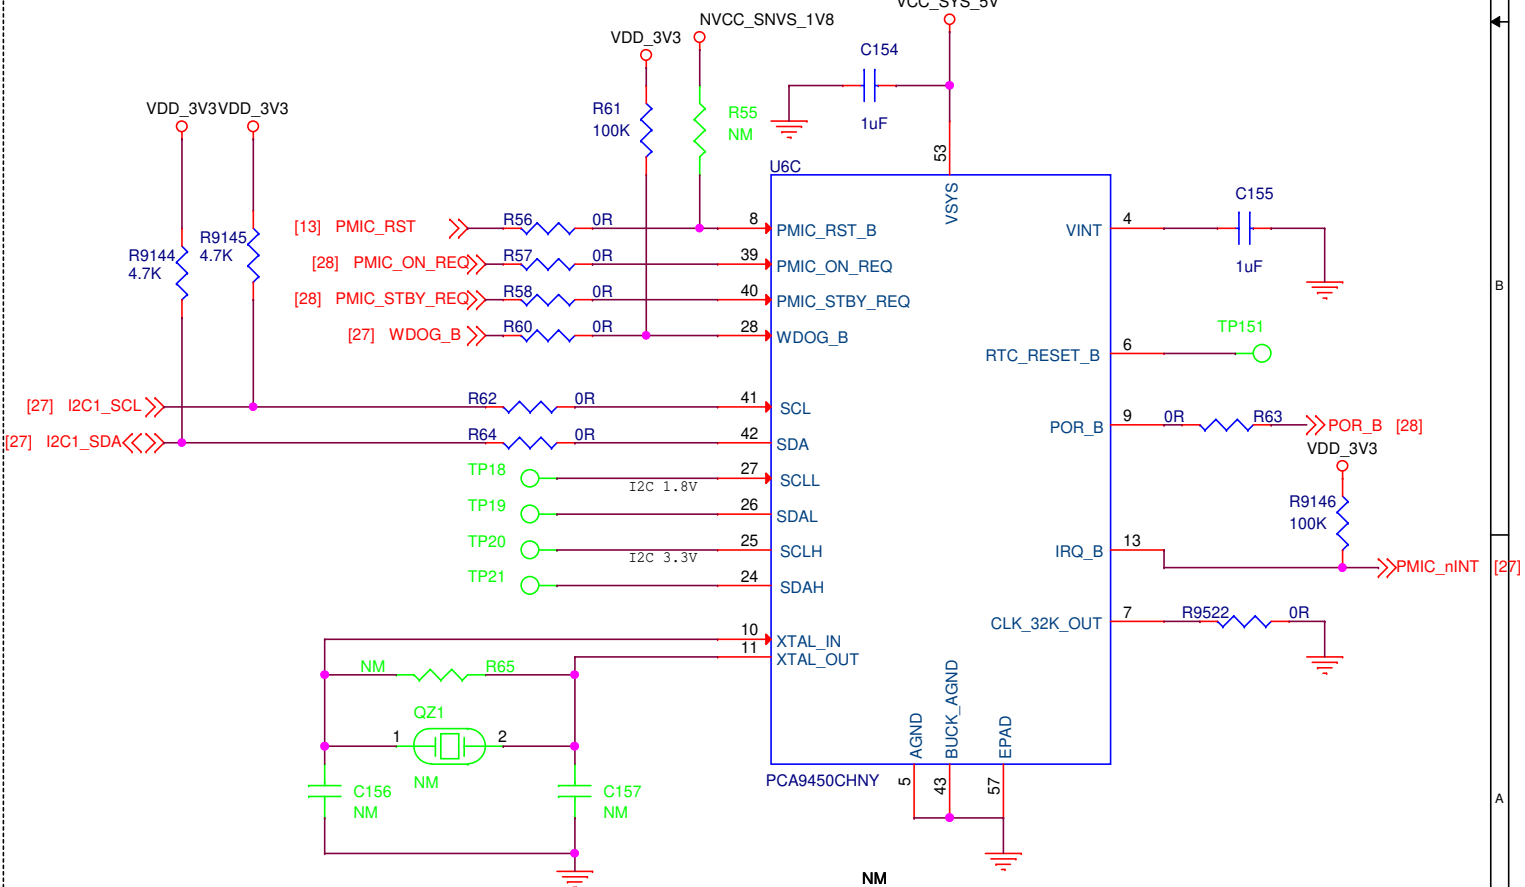

i.MX8M Plus LPDDR4

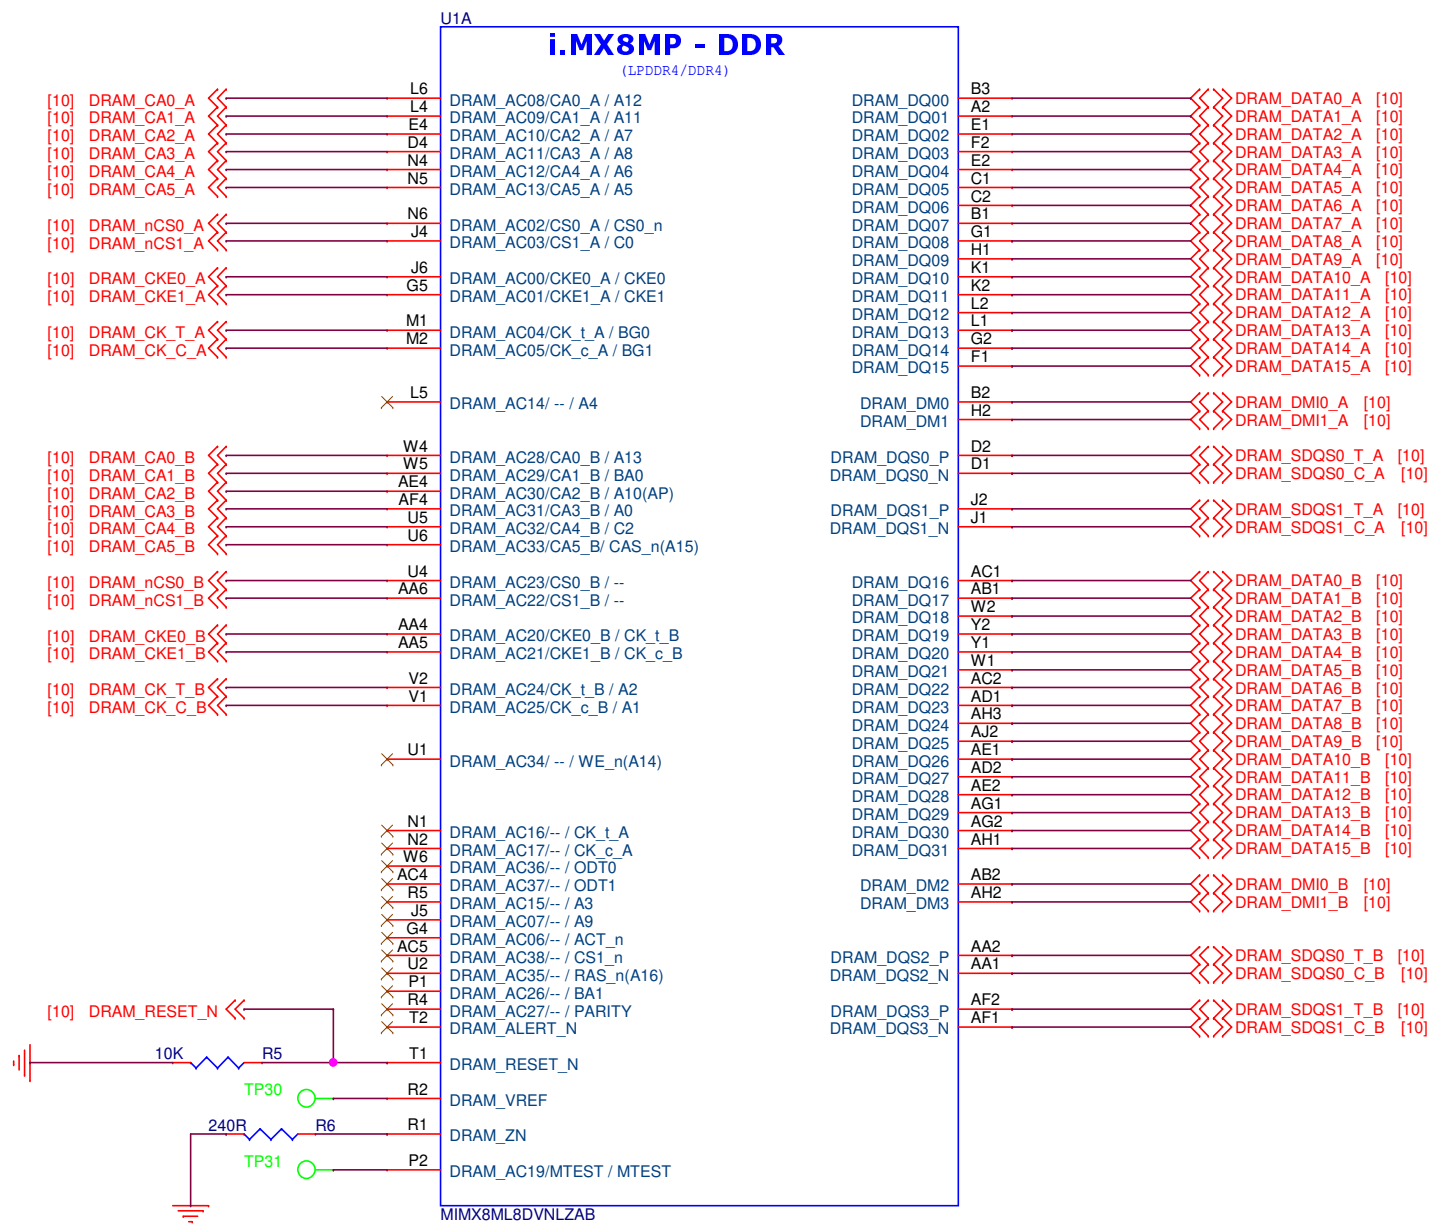


NM






Project: MECHA COMET		
Title: MECHA COMET		
APCB: <APCB>	BPCB: <BPCB>	
Size: A3	Rev: A0	Sheet 9 of 35

LPDDR4 Section


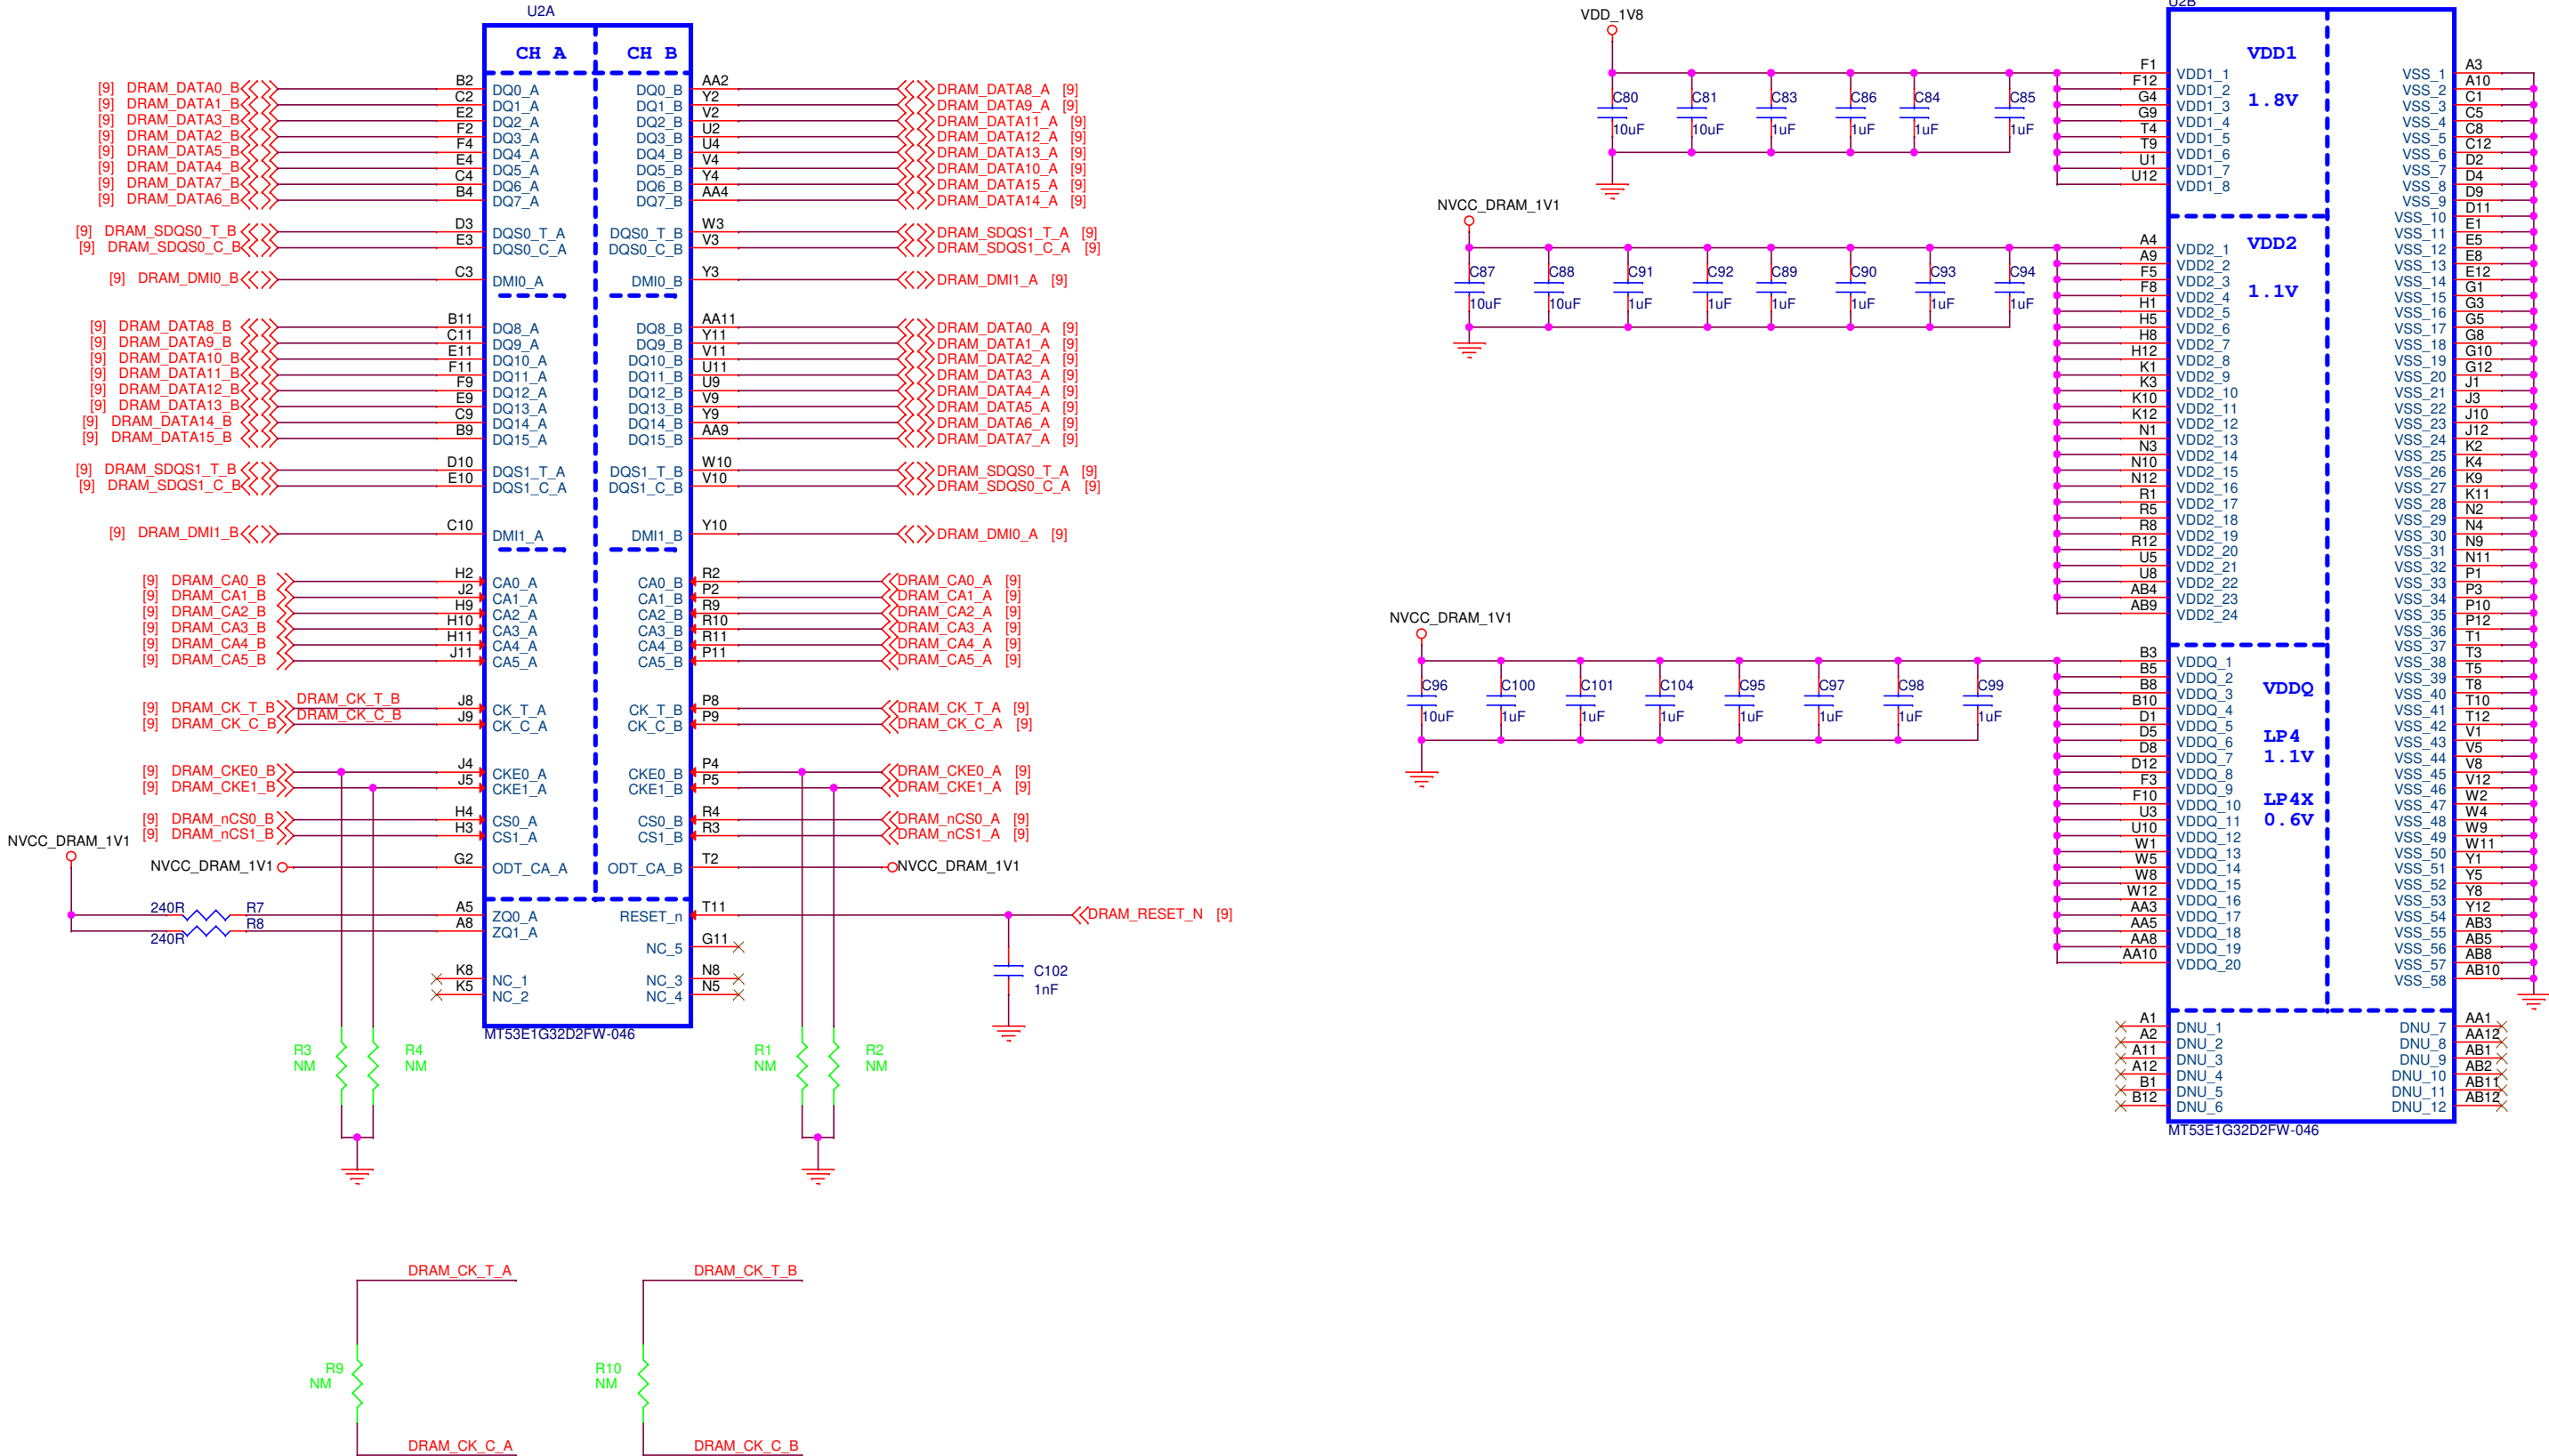


Project: MECHA COMET			
Title: MECHA COMET			
APCB: <APCB>		BPCB: <BPCB>	
Size: A3	Rev: A0	Sheet 10 of 35	


i.MX8M Plus EMMC

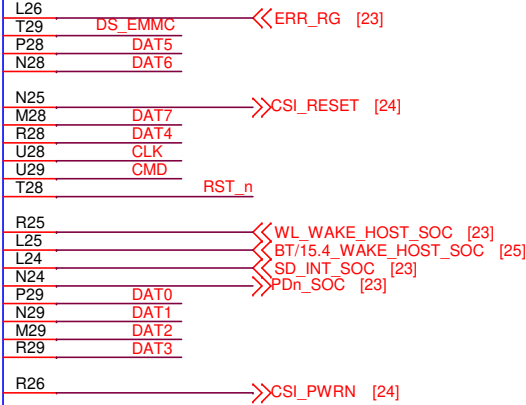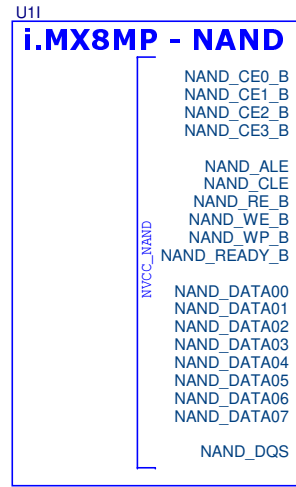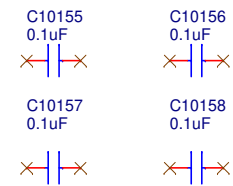


EMMC CIRCUIT

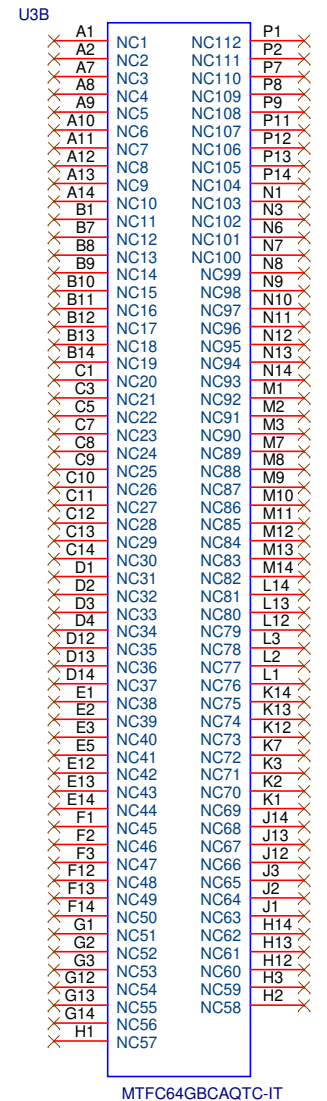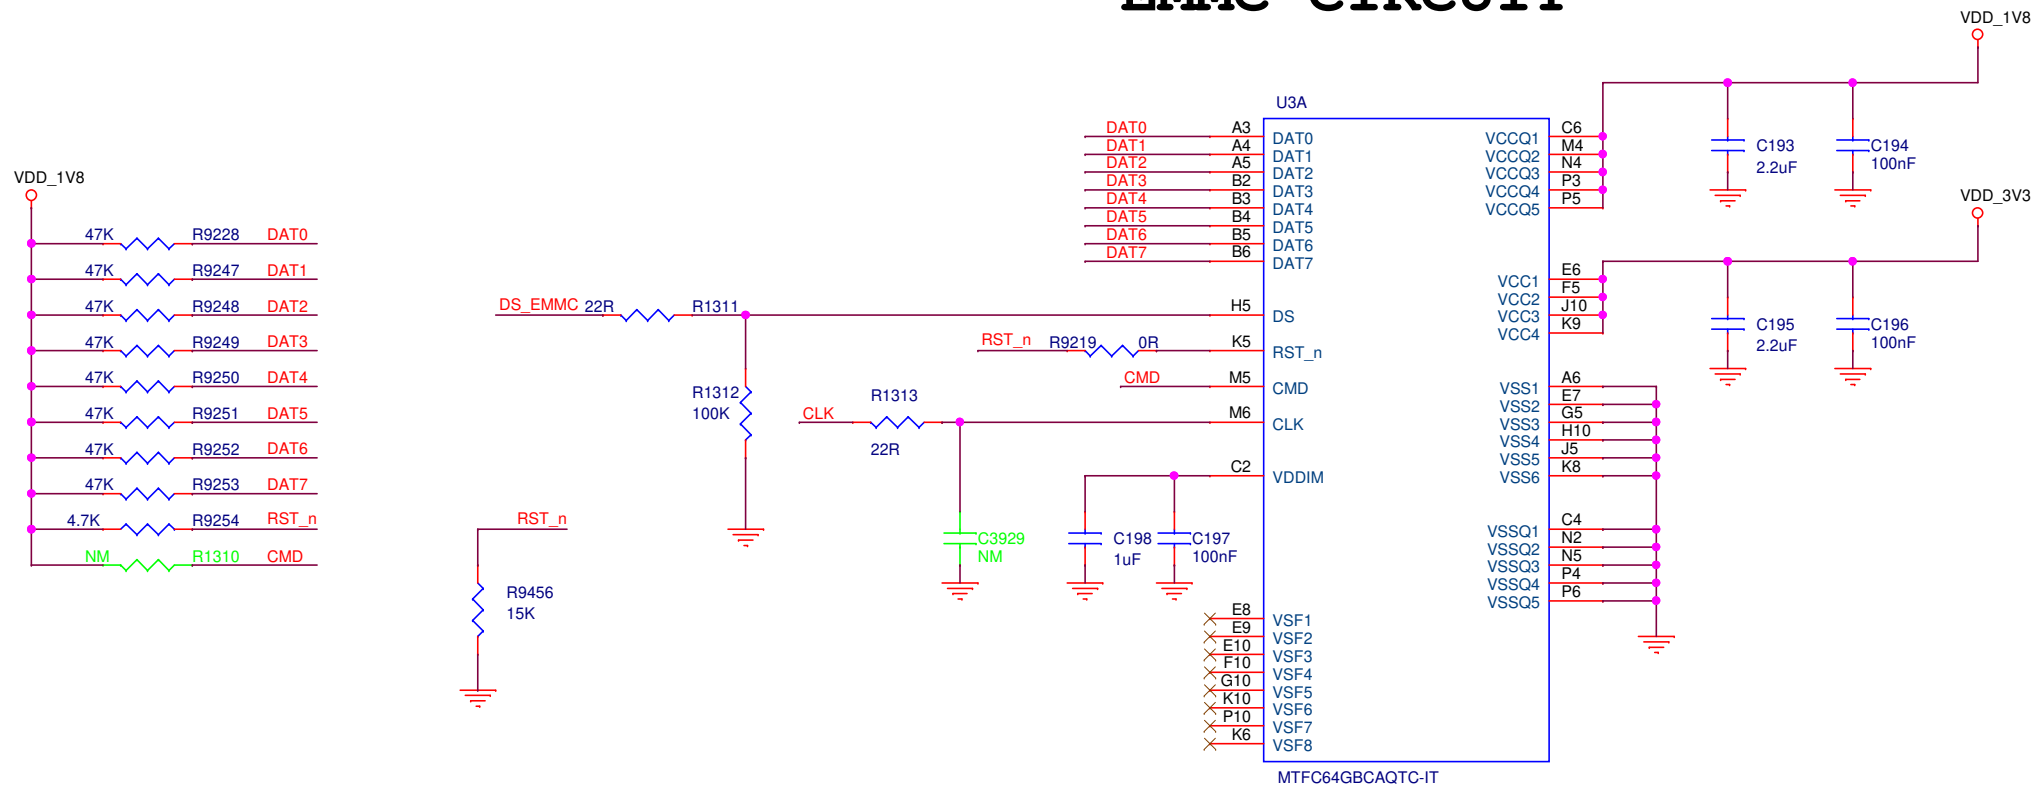

i.MX8M Plus SD Card

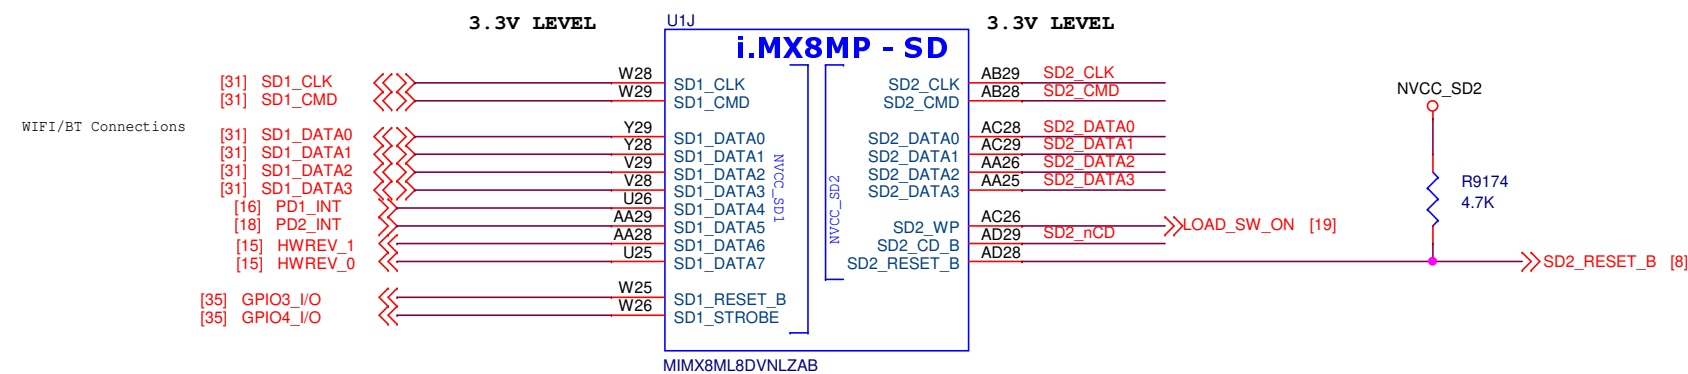

SD CARD

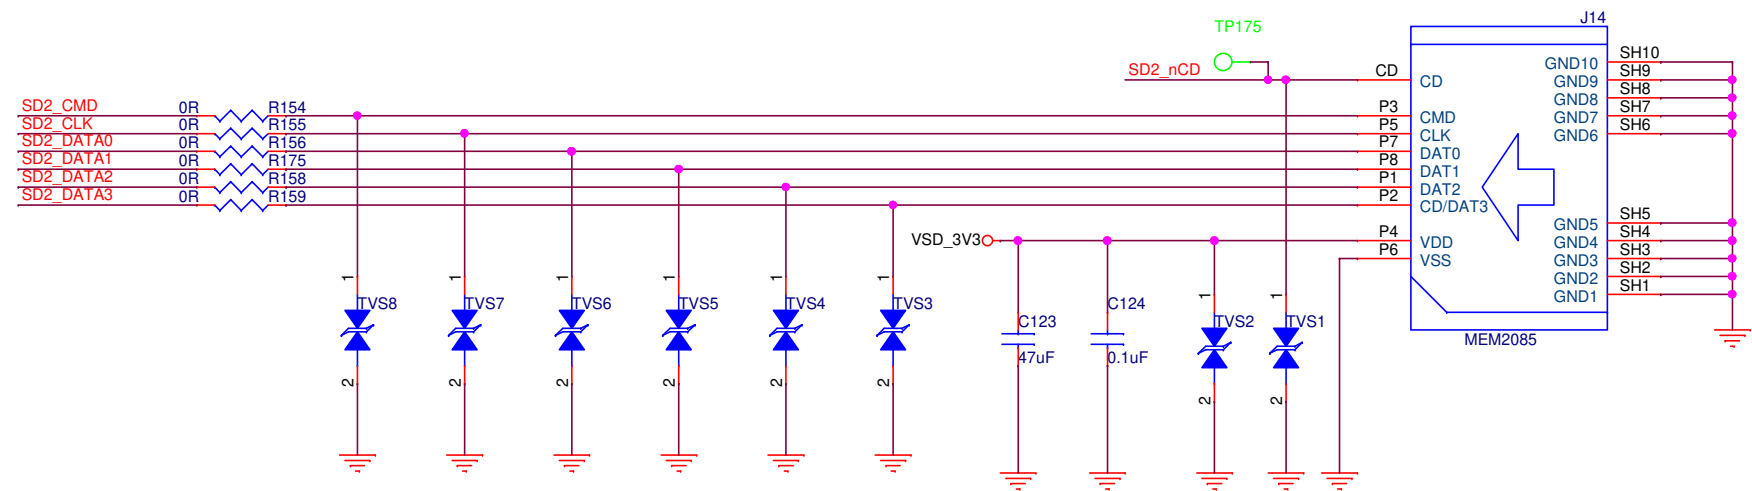

NM



Project: MECHA COMET

Title: MECHA COMET

APCB: <APCB>



BPCB: <BPCB>

Size: A3


Rev: A0

Sheet 12 of 35

i.MX8M Plus SAI

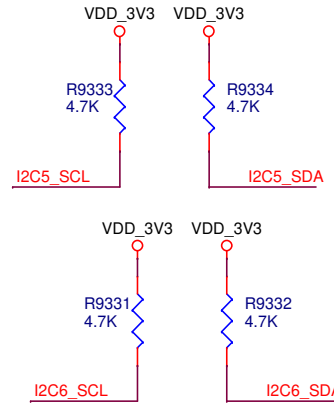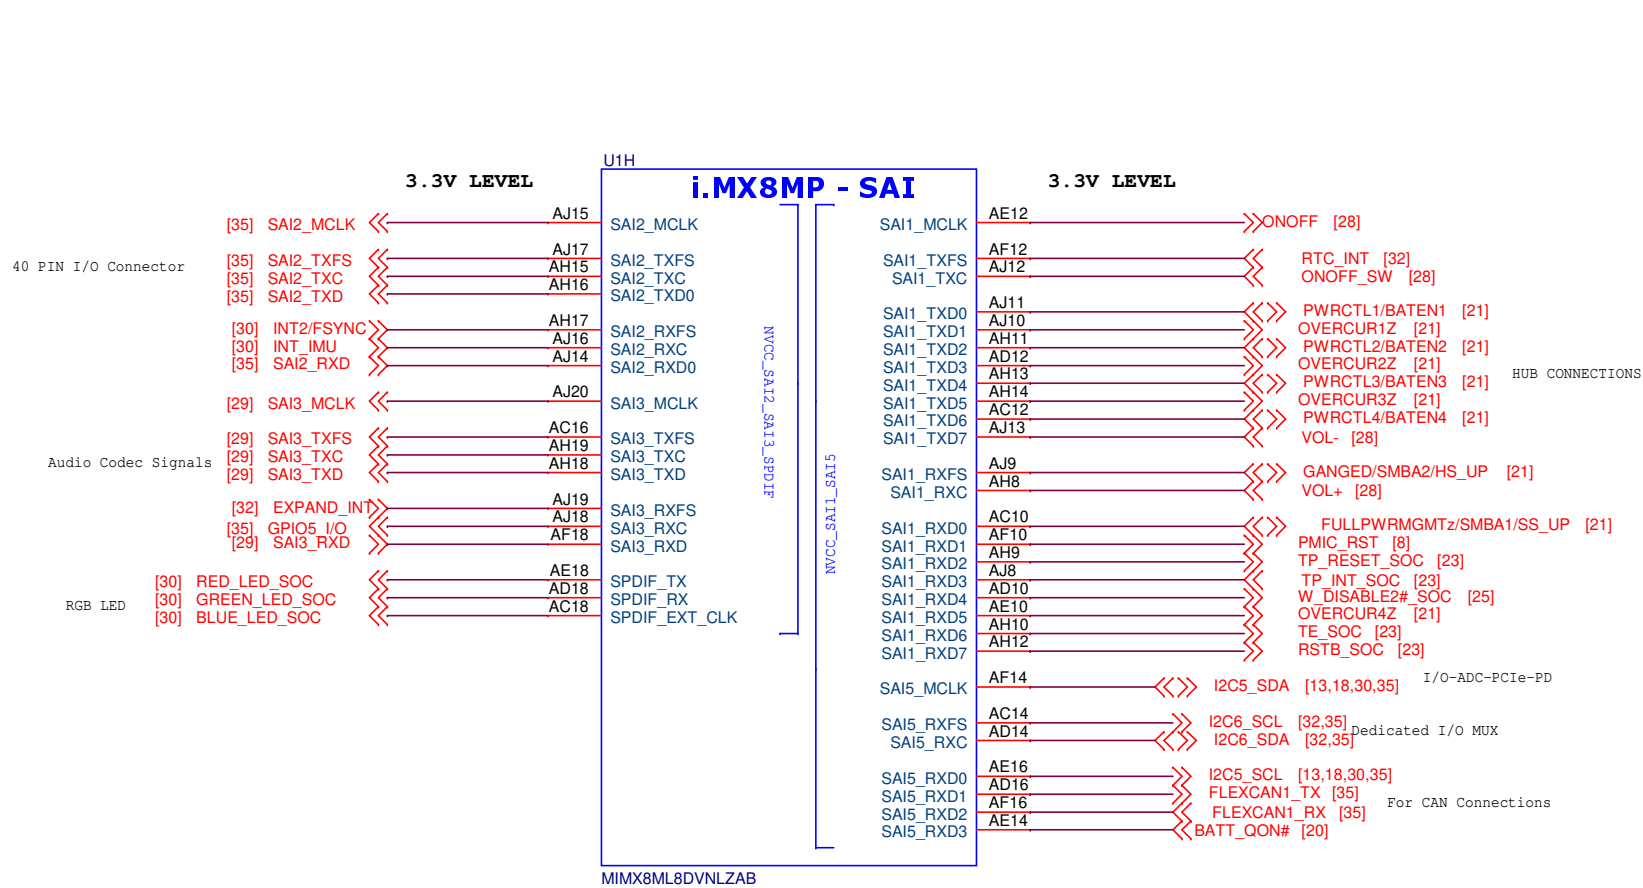


I2C TRANSLATOR FOR PCIE

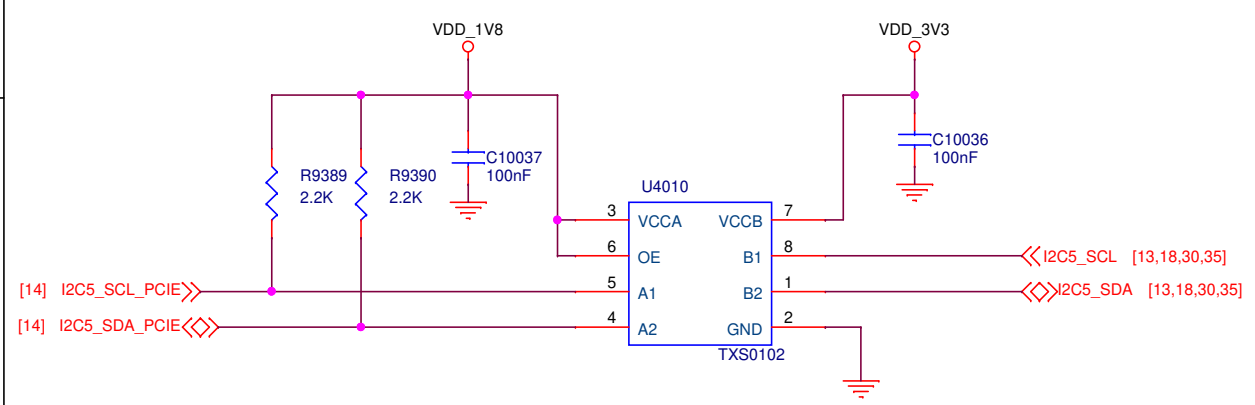


	Project: MECHA COMET		
	Title: MECHA COMET		
	APCB: <APCB>	BPCB: <BPCB>	
	Size: A3	Rev: A0	Sheet 13 of 35



i.MX8M Plus PCIe

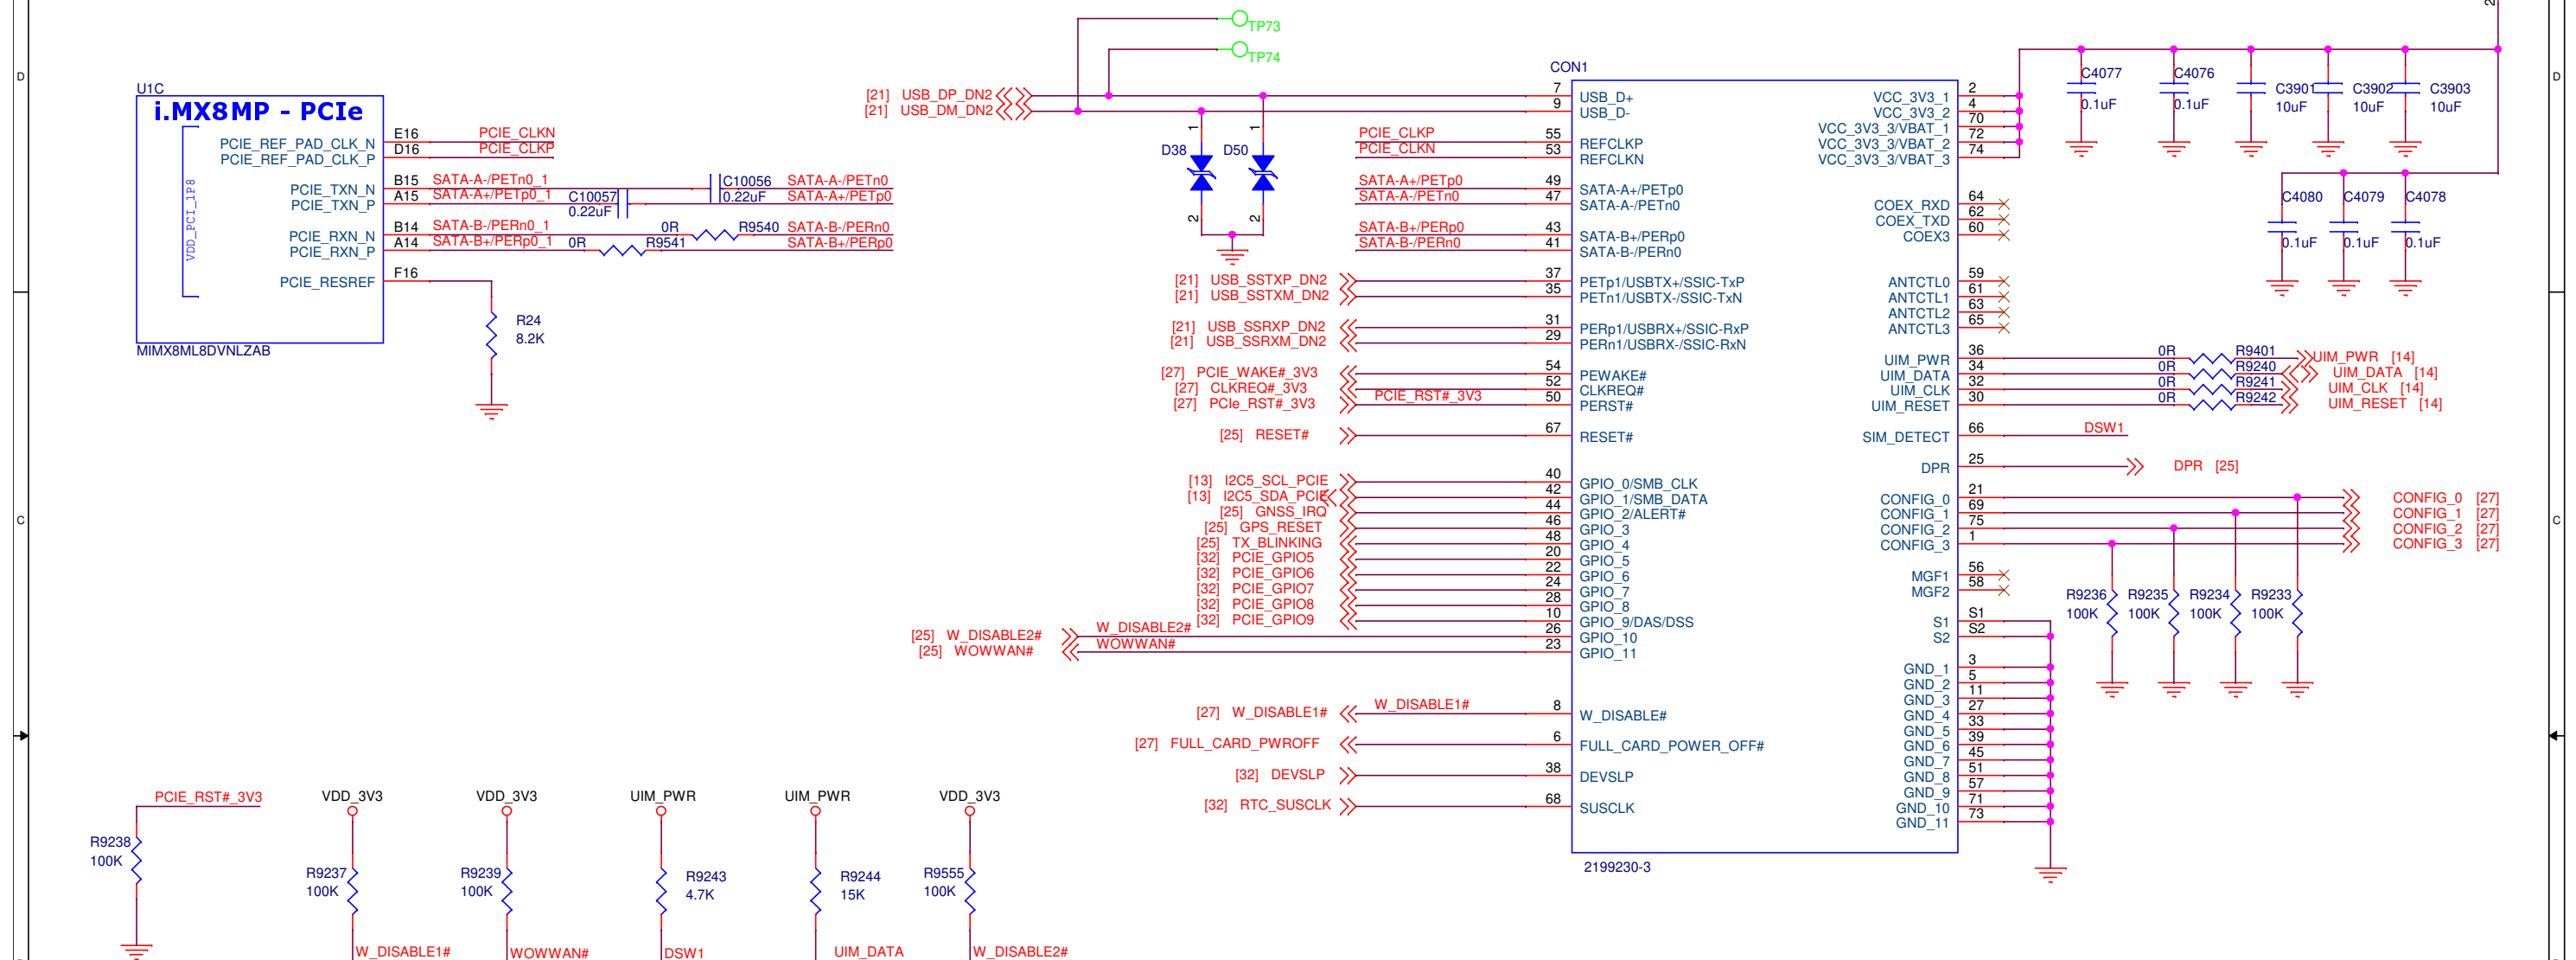


SIM CARD

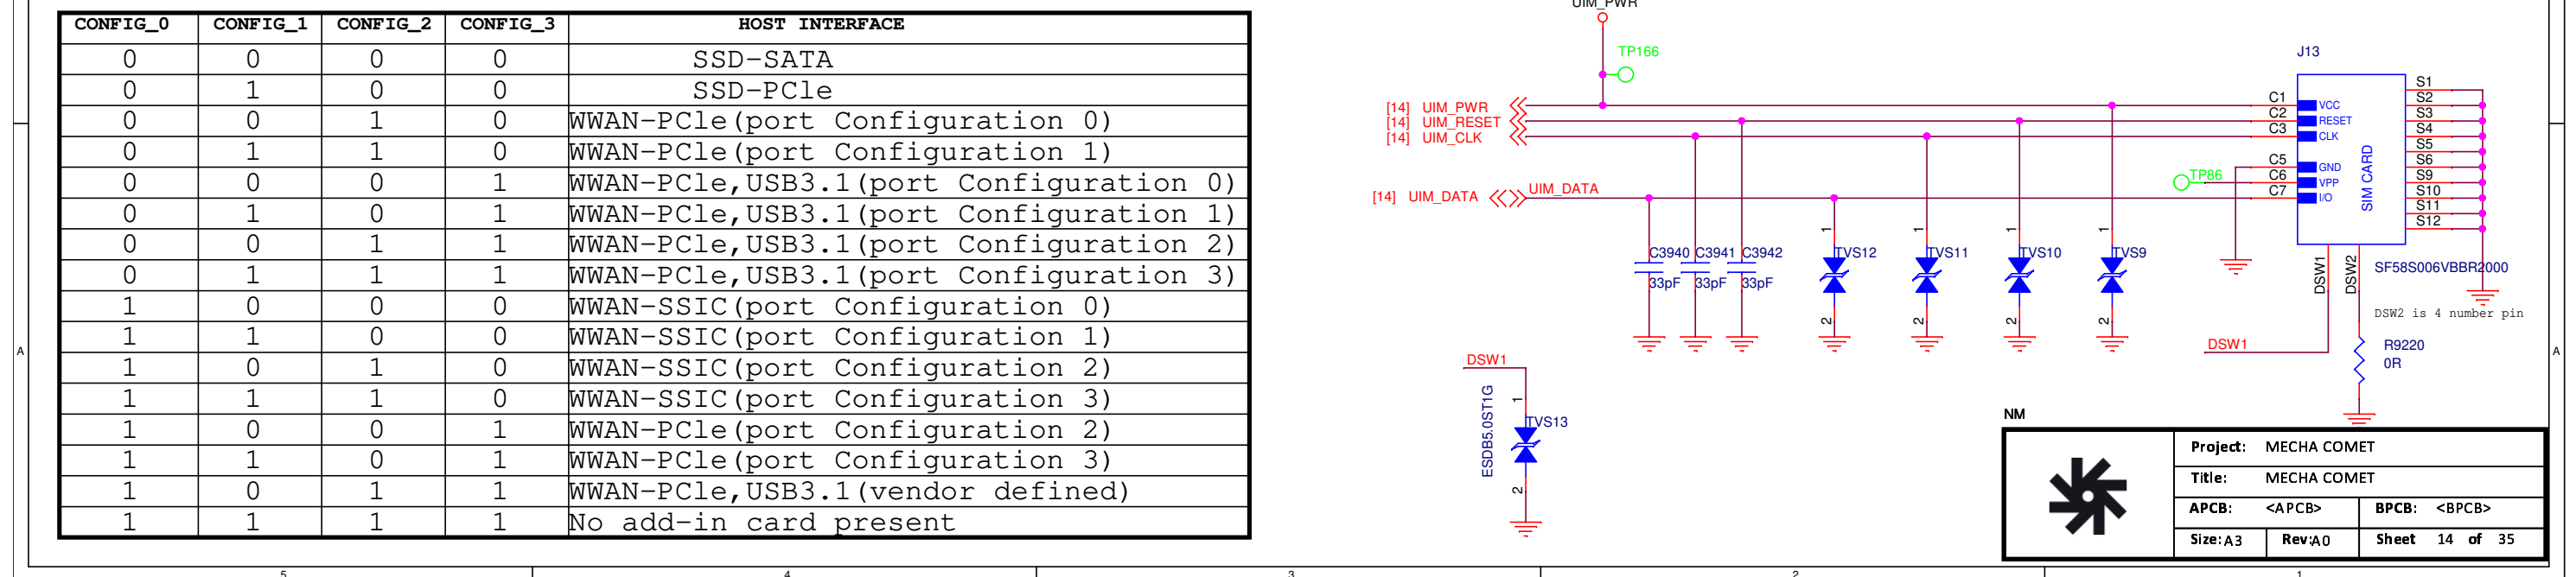

i.MX8M Plus USB

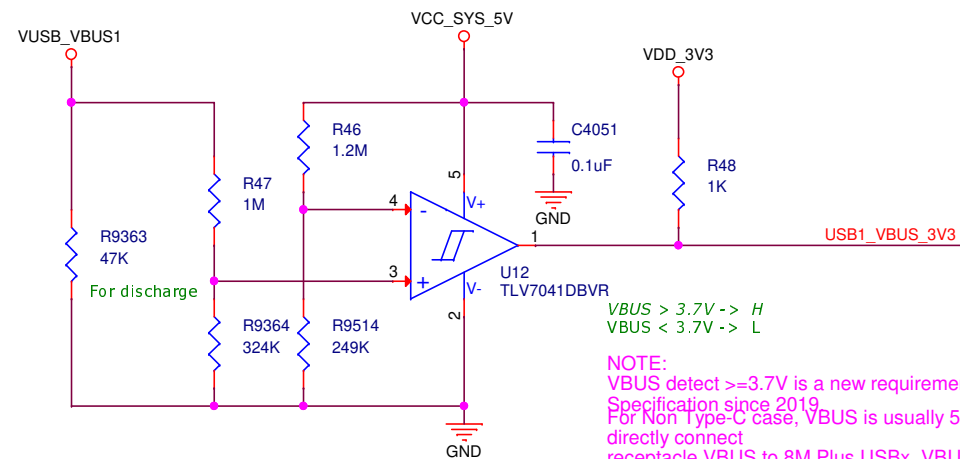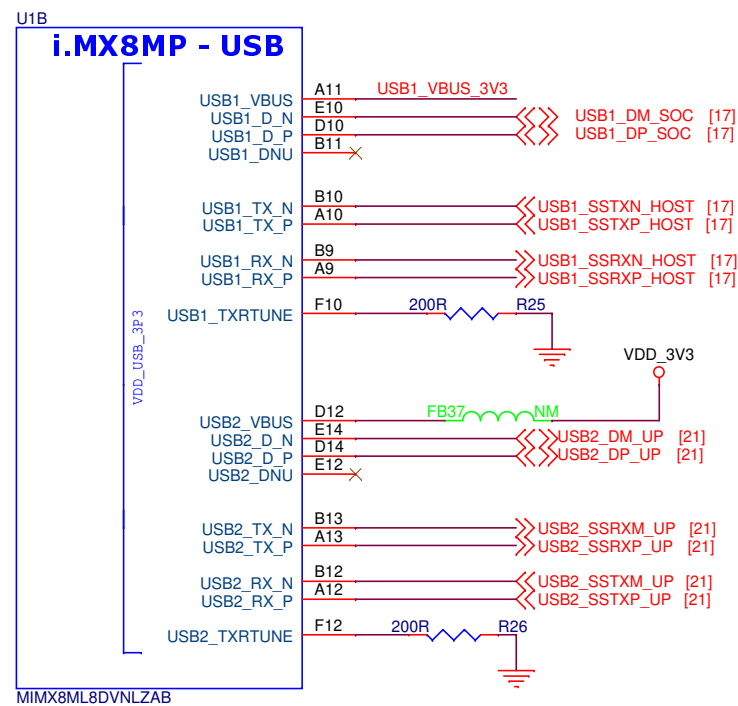

HARDWARE REVISION

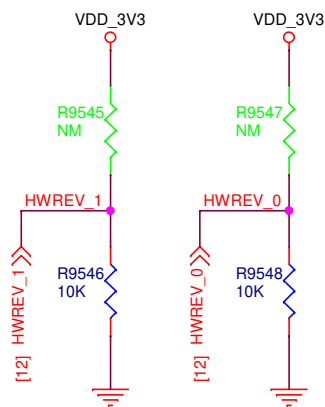


HWREV_1	HWREV_0	REV_A
0	0	A1
0	1	B1
1	0	C1
1	1	D1

NM



Project: MECHA COMET		
Title: MECHA COMET		
APCB: <APCB>	BPCB: <BPCB>	
Size: A3	Rev: A0	Sheet 15 of 35


USB 3.0

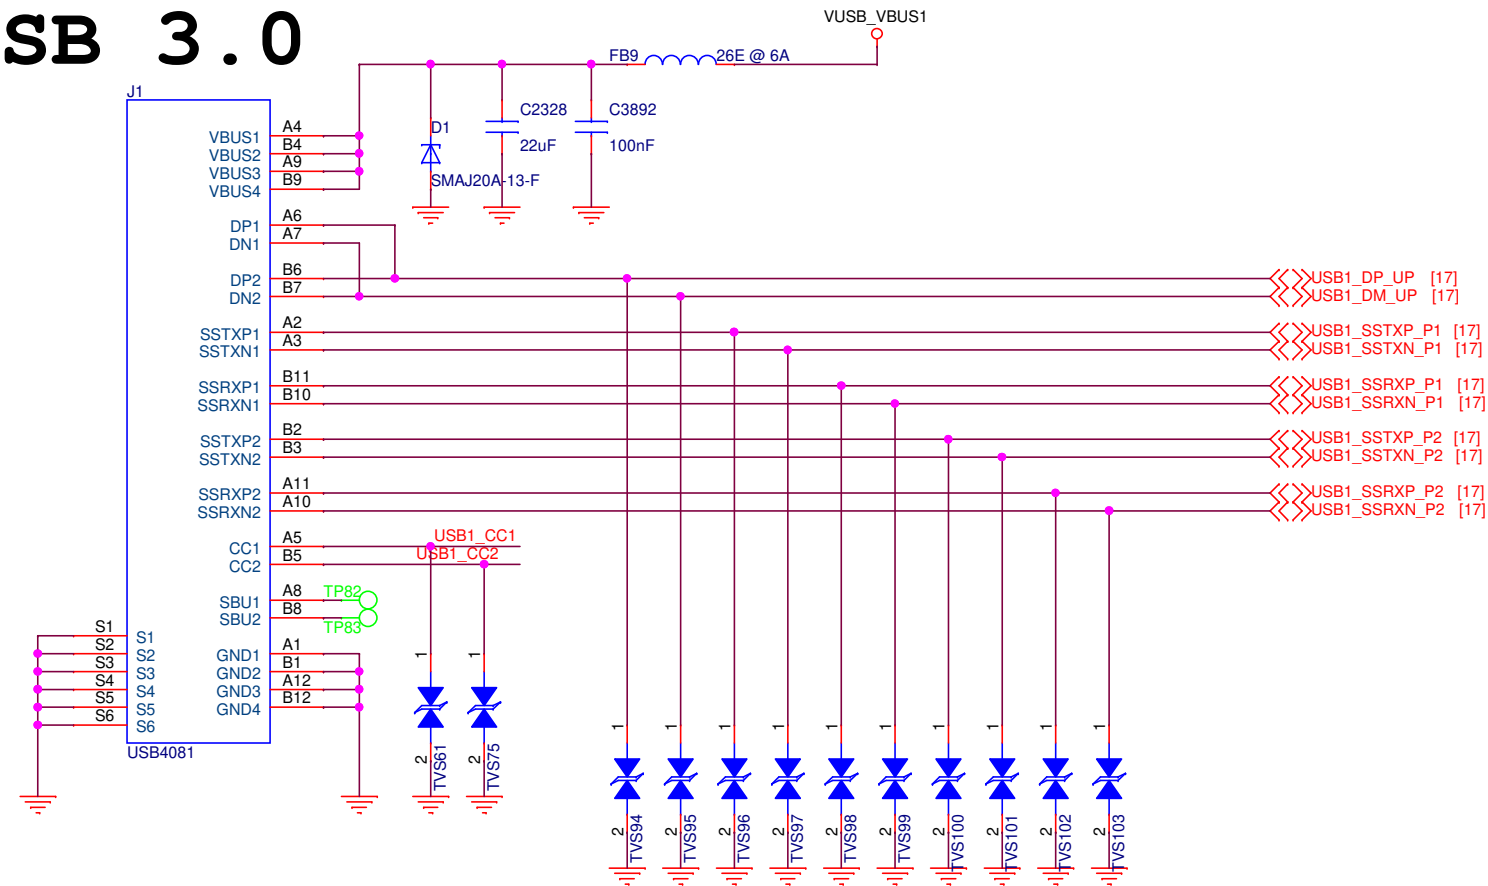[illegible]


Project: MECHA COMET		
Title: MECHA COMET		
APCB: <APCB>		BPCB: <BPCB>
Size: A3	Rev: A0	Sheet 16 of 35

USB 1 MUX CONNECTION

USB 3.0

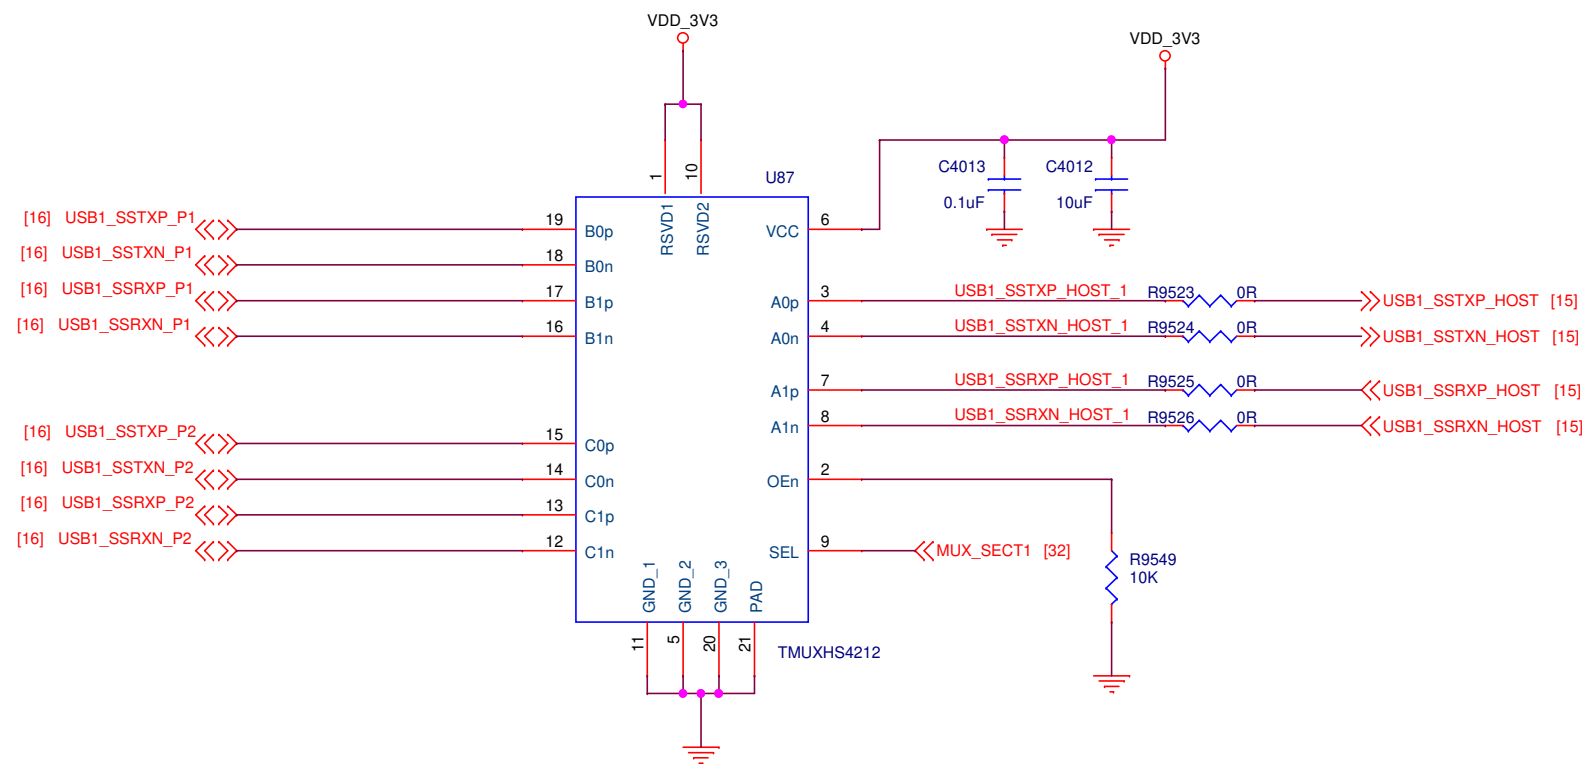

USB 2.0

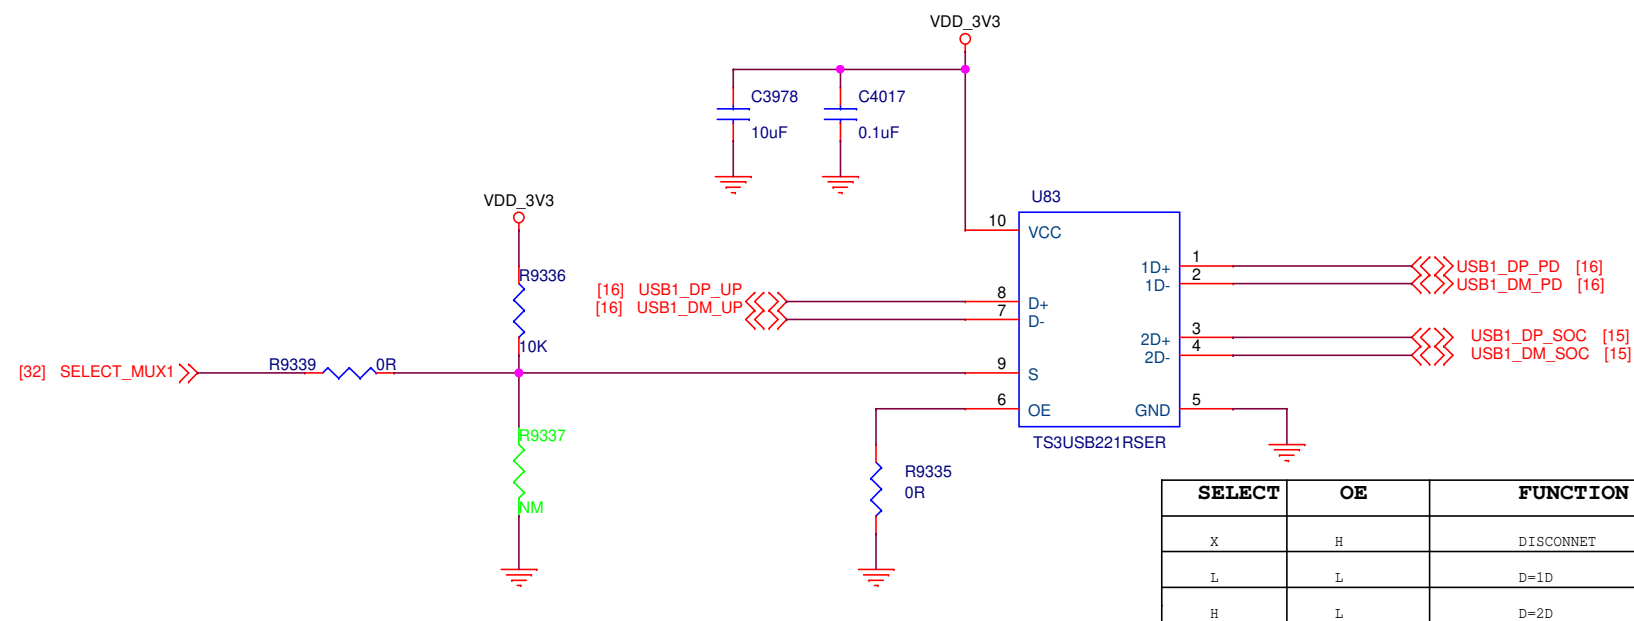


SELECT	OE	FUNCTION
X	H	DISCONNCT
L	L	D=1D
H	L	D=2D


NM

	Project: MECHA COMET	
	Title: MECHA COMET	
	APCB: <APCB>	BPCB: <BPCB>
	Size: A3	Rev: A0
		Sheet 17 of 35



USB 3 CONNECTION

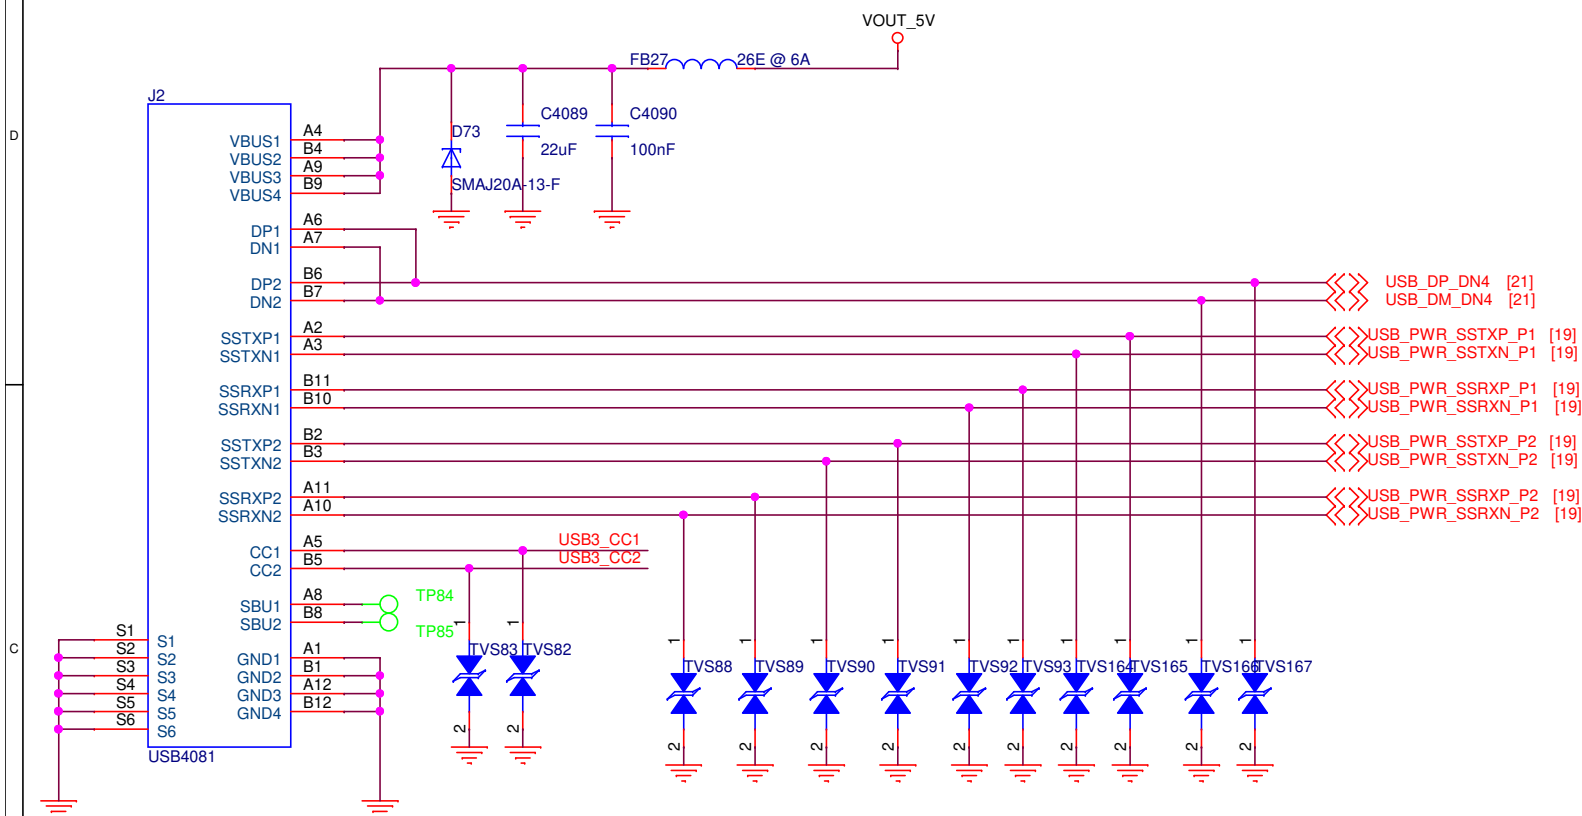

Load Switch

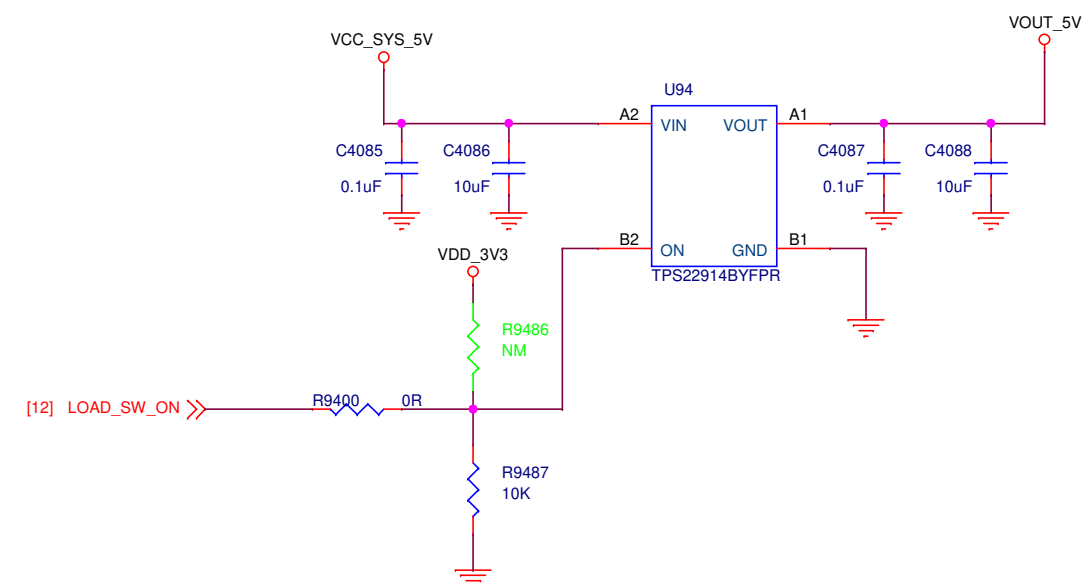

USB MUX

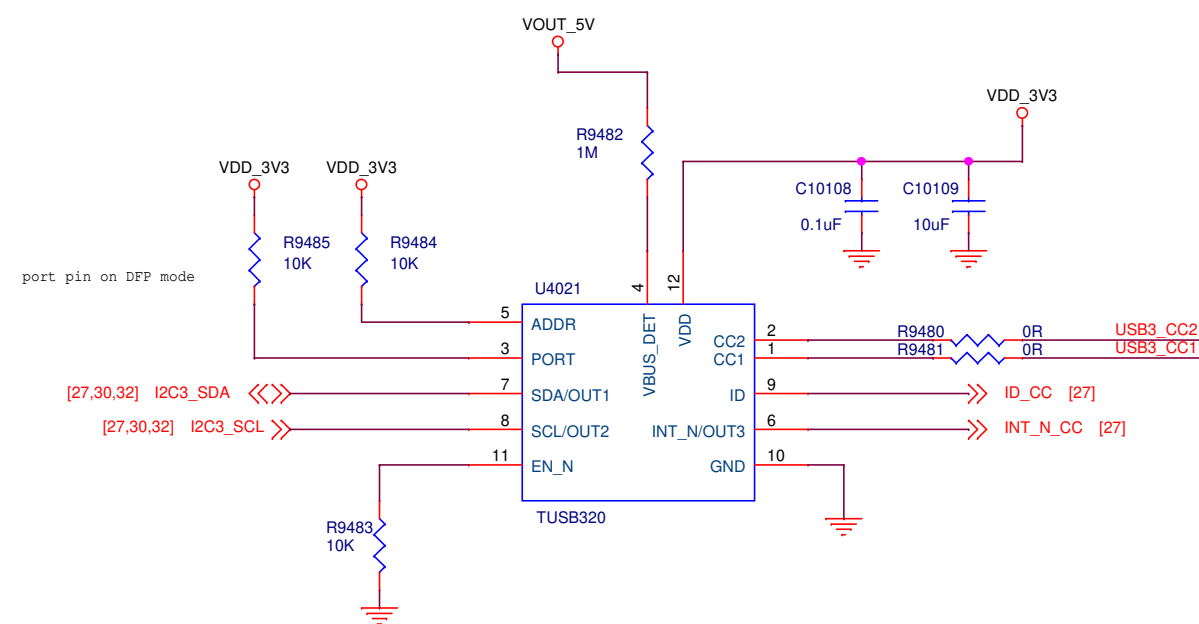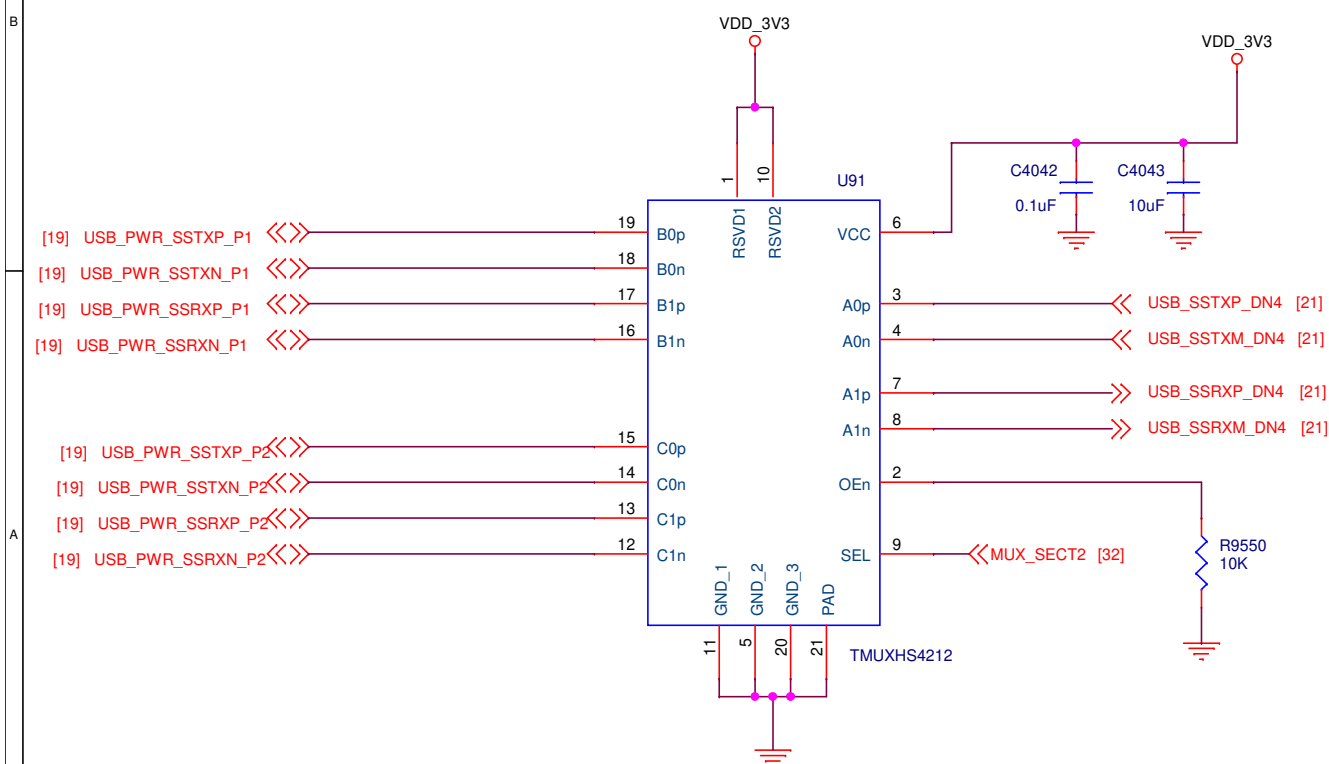


NM




Project: MECHA COMET		
Title: MECHA COMET		
APCB: <APCB>	BPCB: <BPCB>	
Size: A3	Rev: A0	Sheet 19 of 35


Charger IC Input

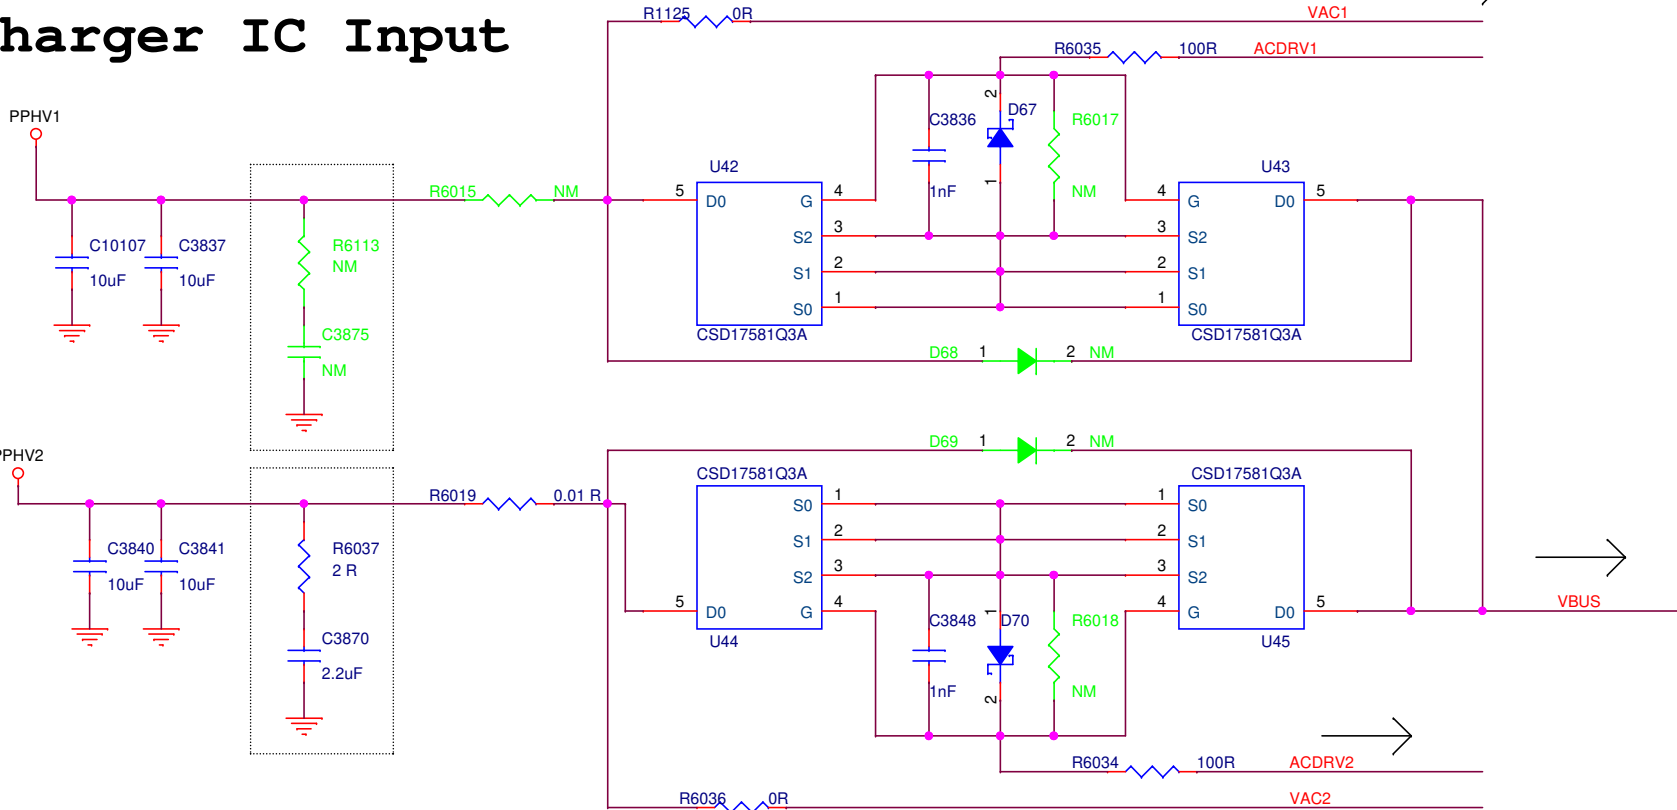


FUEL GUAGE

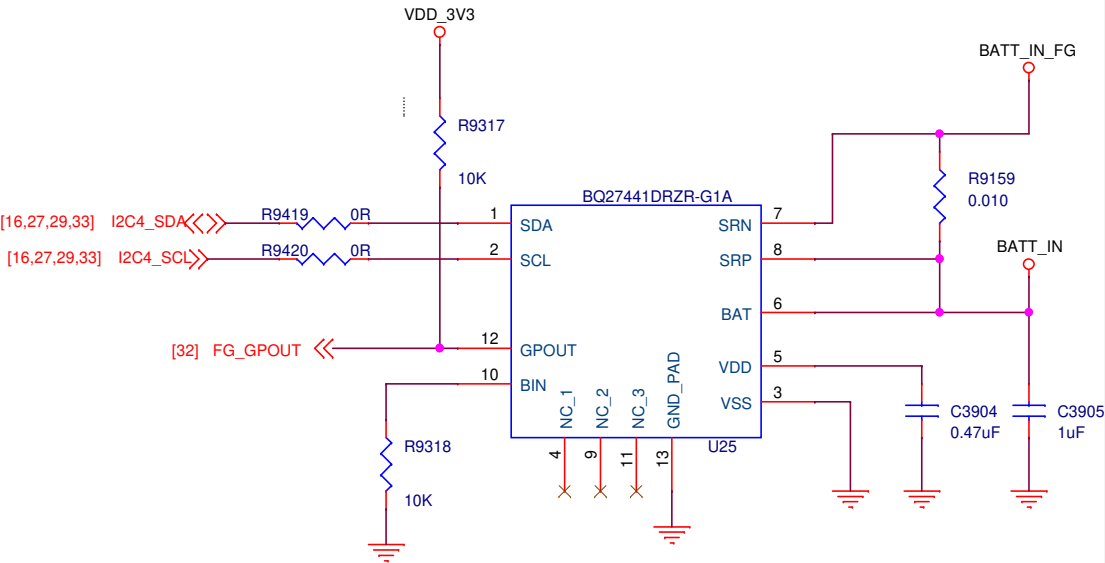

Battery Charger IC

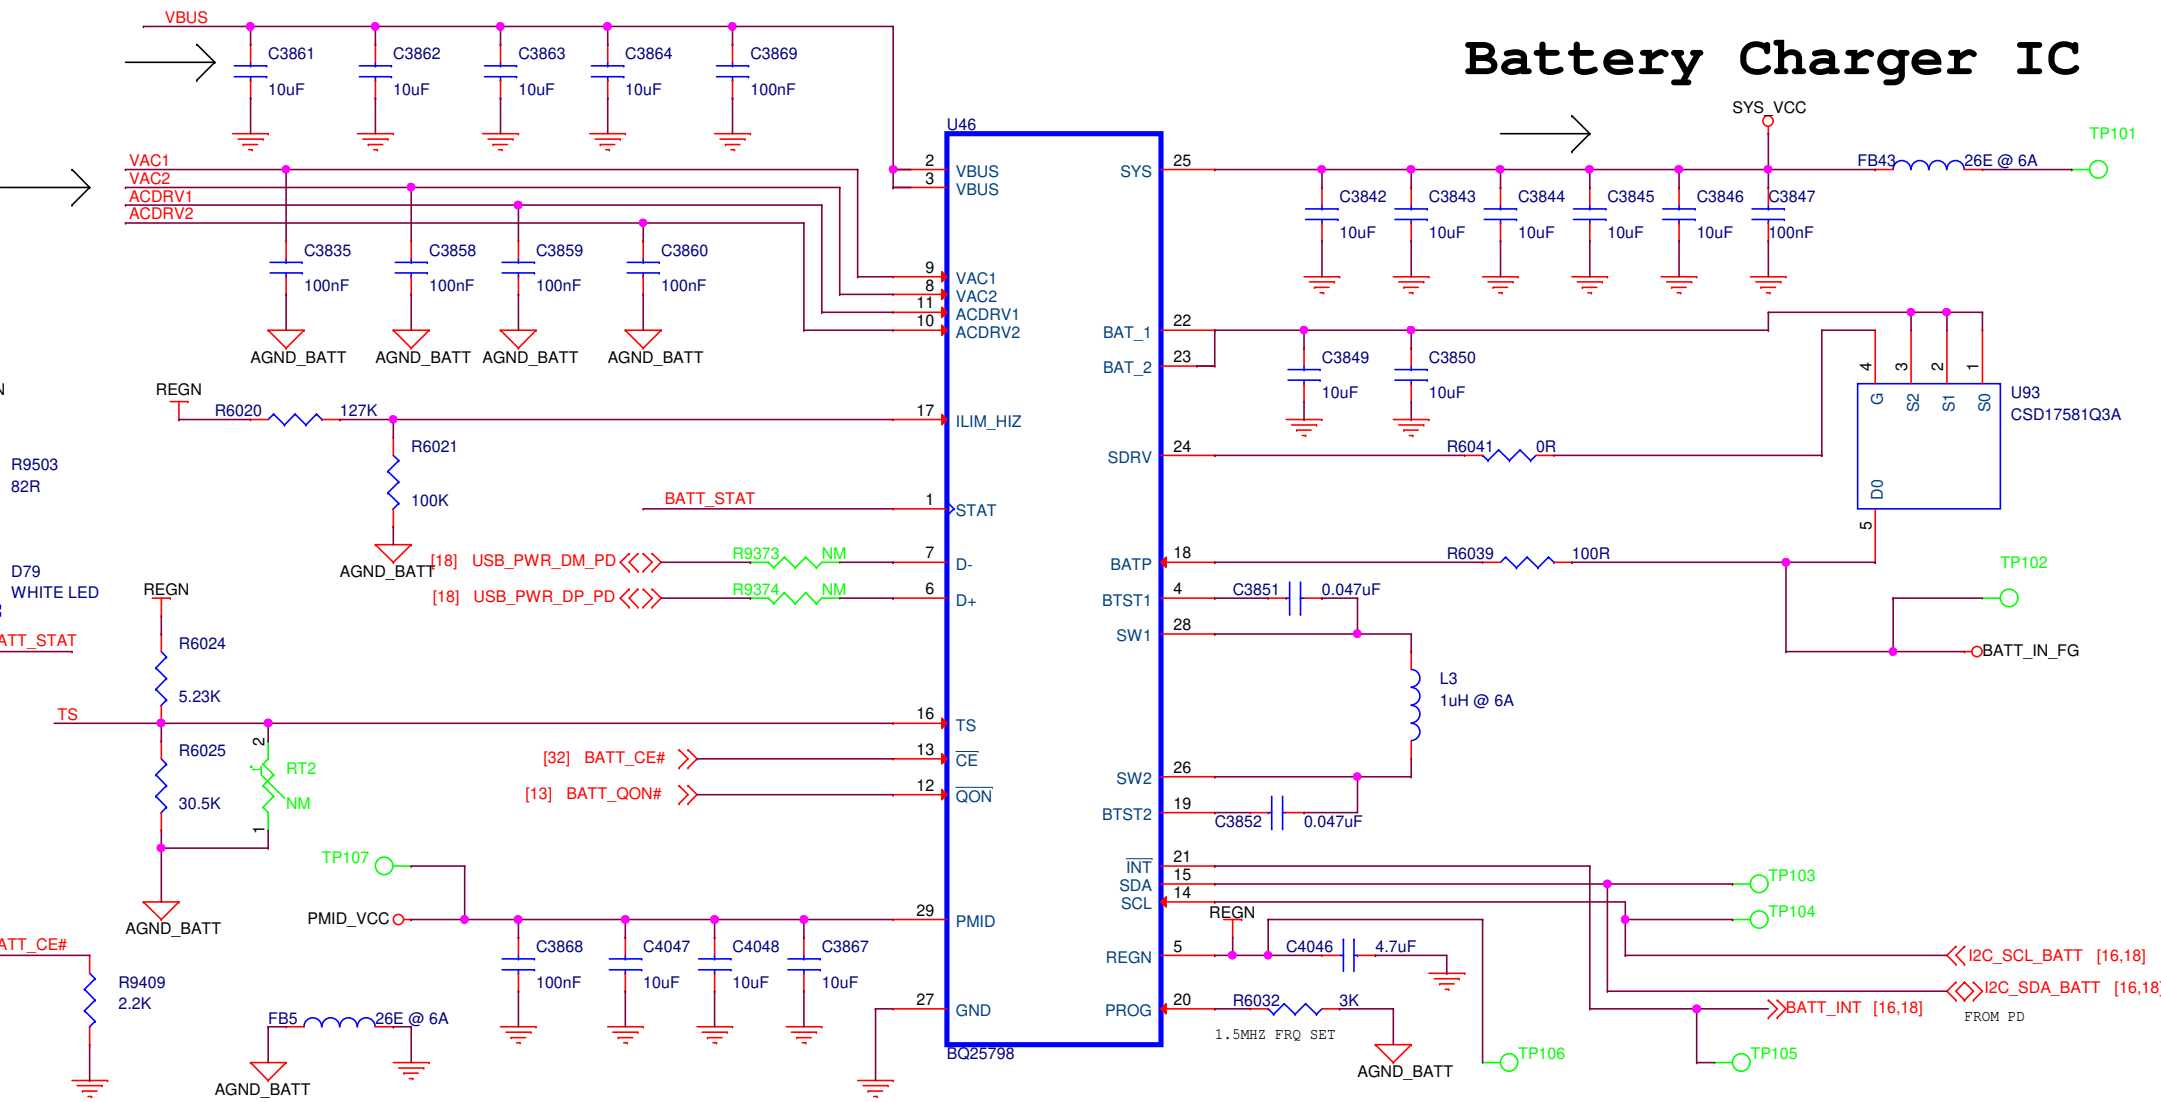


Battery Connector

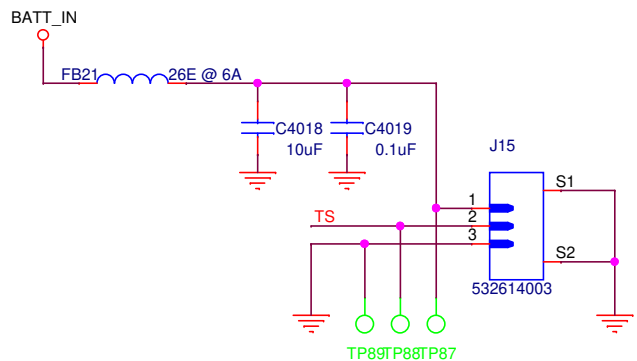


	Project: MECHA COMET	
	Title: MECHA COMET	
	APCB: <APCB>	BPCB: <BPCB>
	Size: A3	Rev: A0
Sheet 20 of 35		


USB HUB

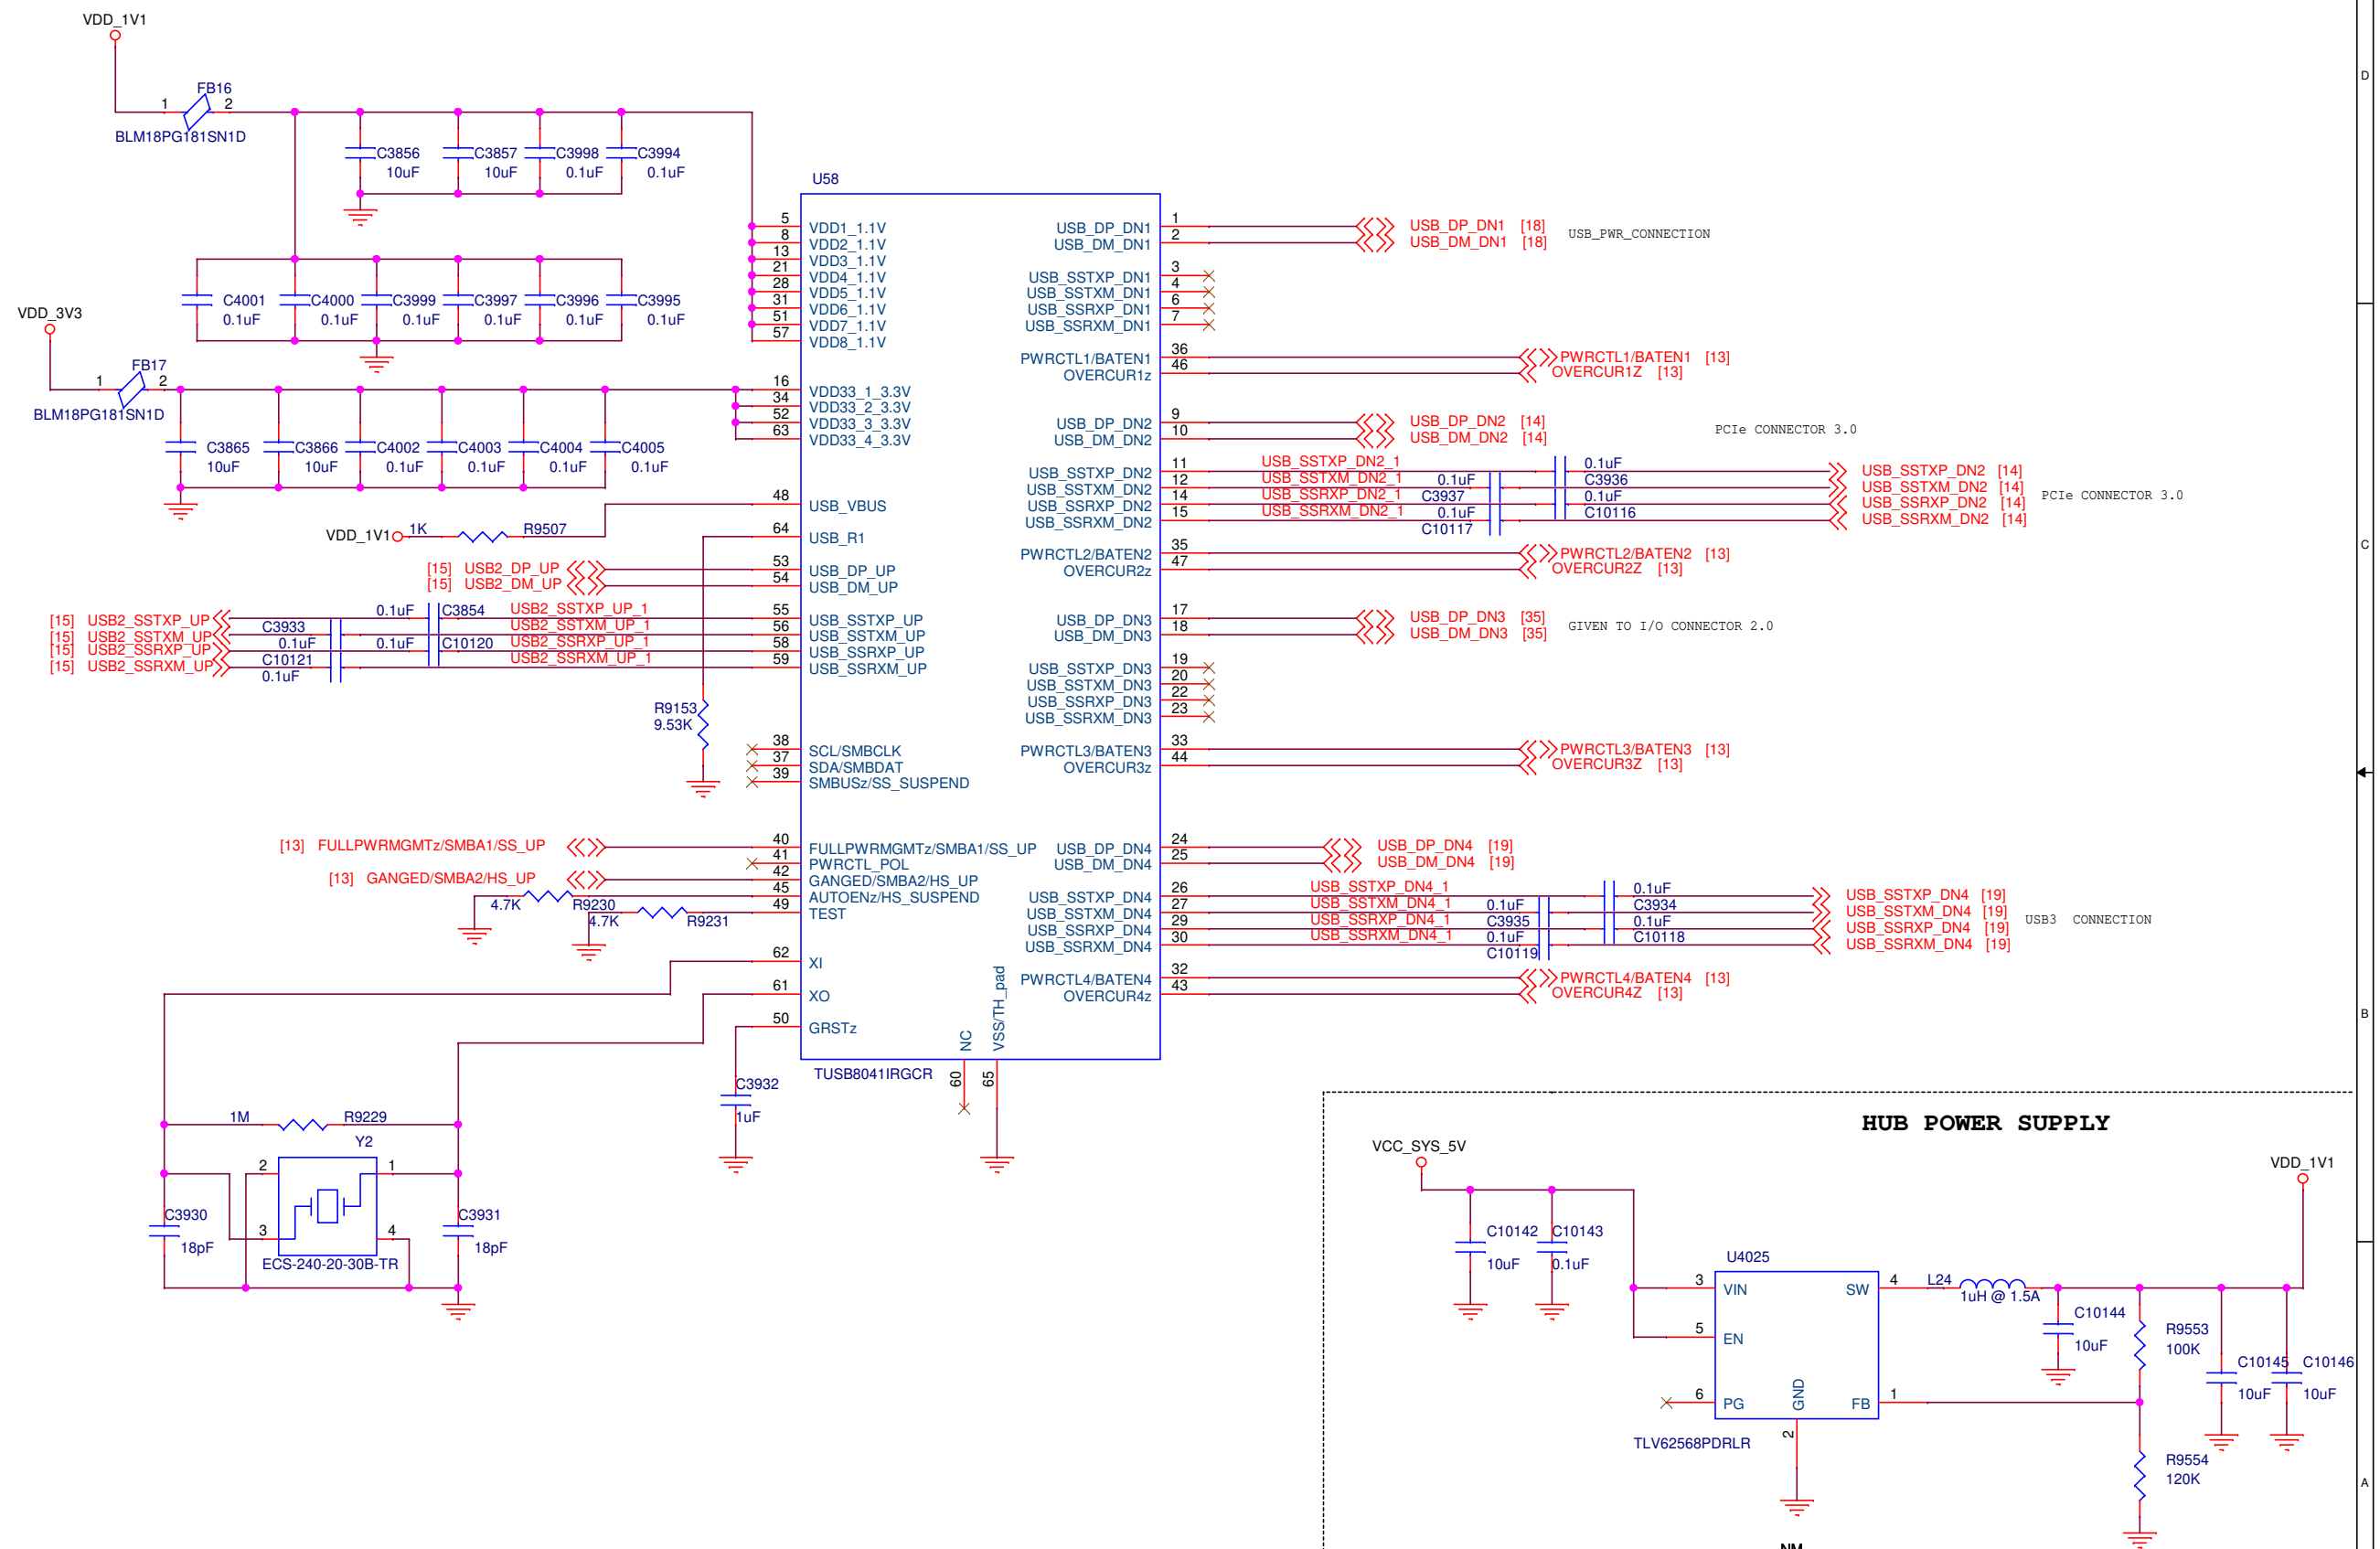


BUCK BOOST CIRCUIT

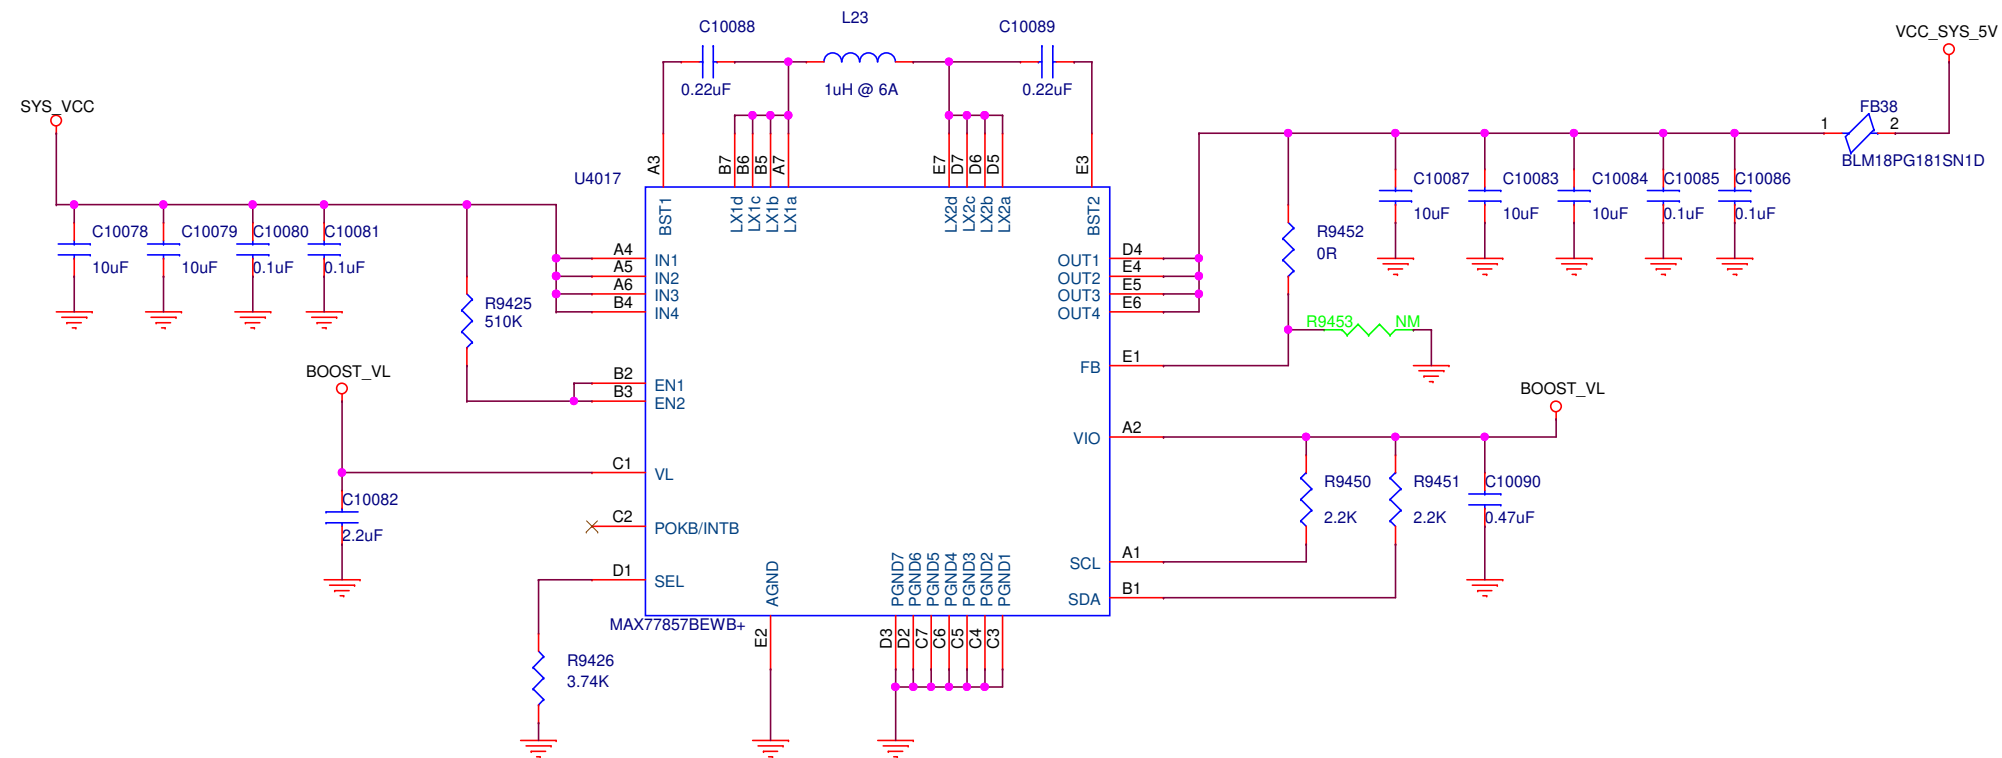


LOAD SWITCH FOR I/O CONNECTOR

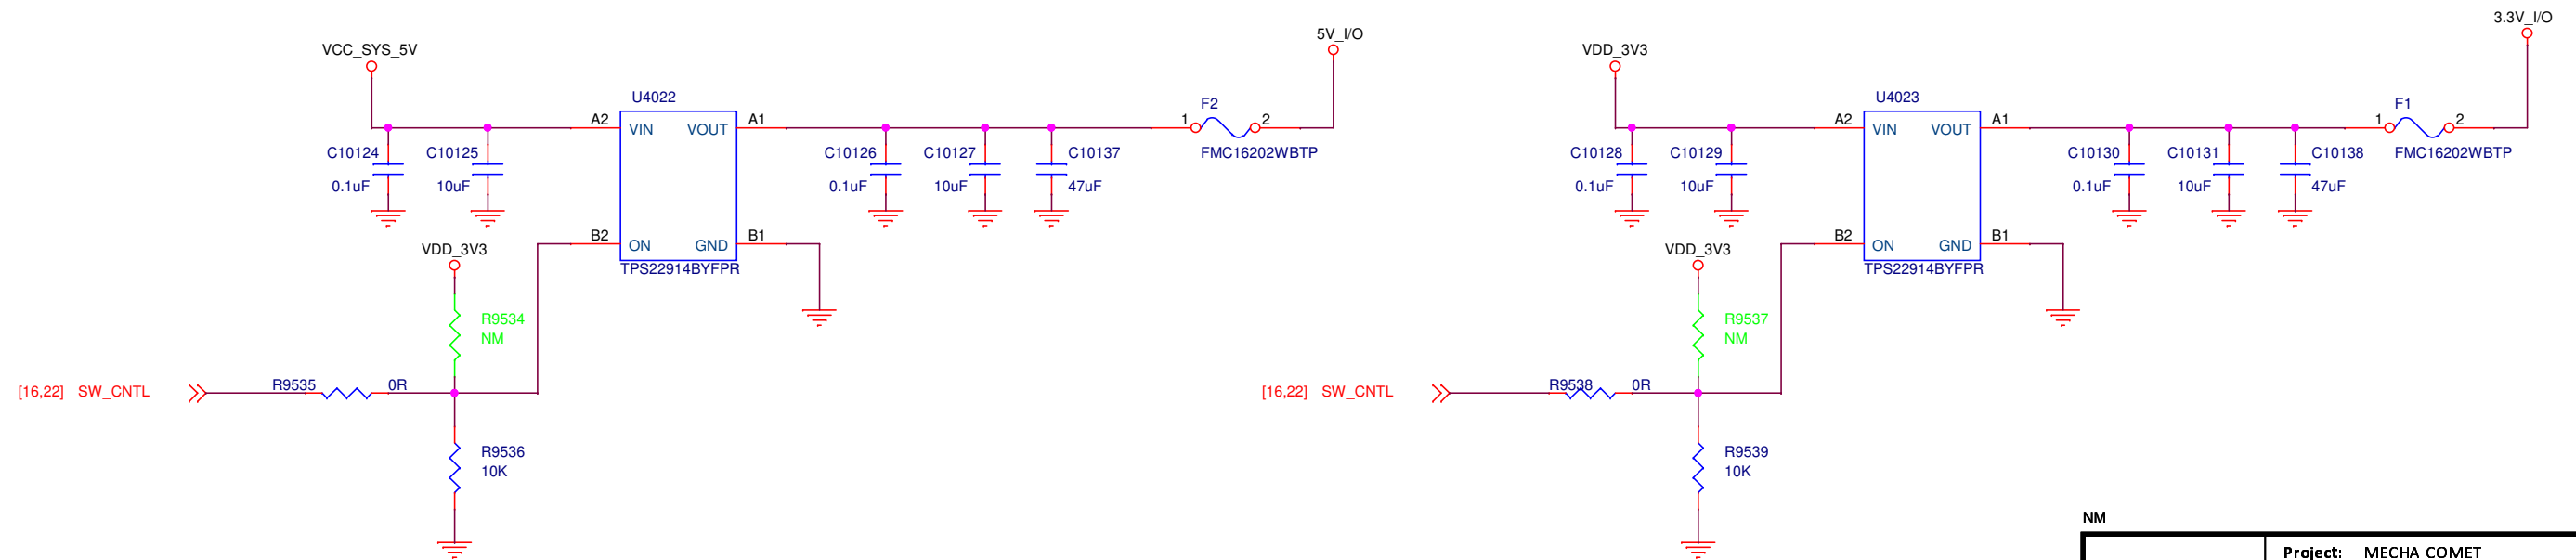


i.MX8M Plus DSI

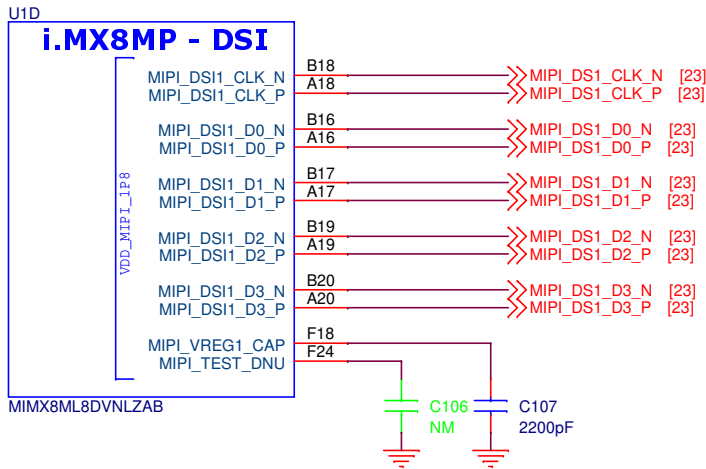


MIPI_TEST_DNU is for internal test, can be left floating for normal use.

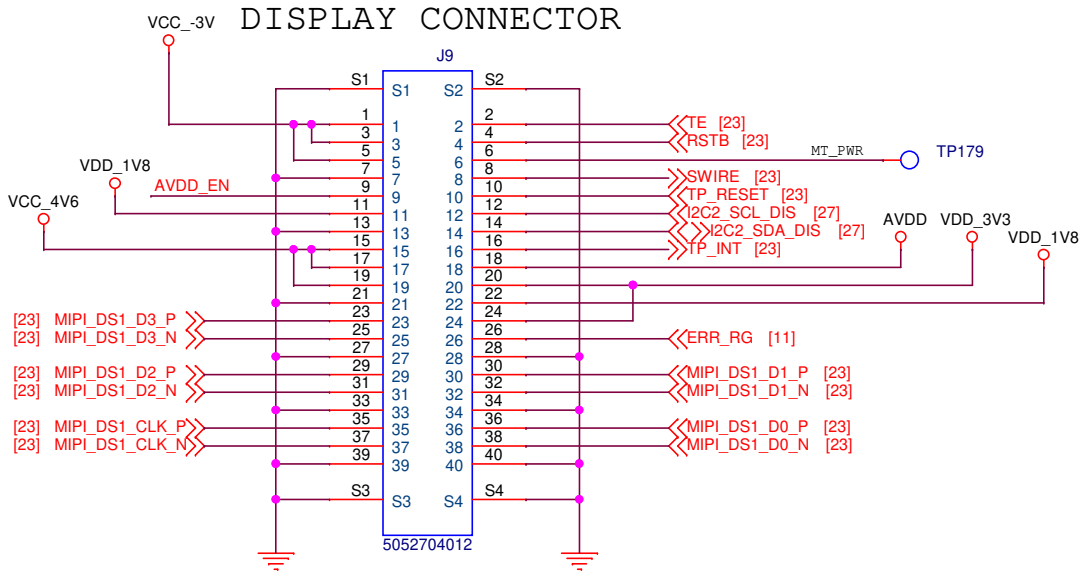

Display Supply

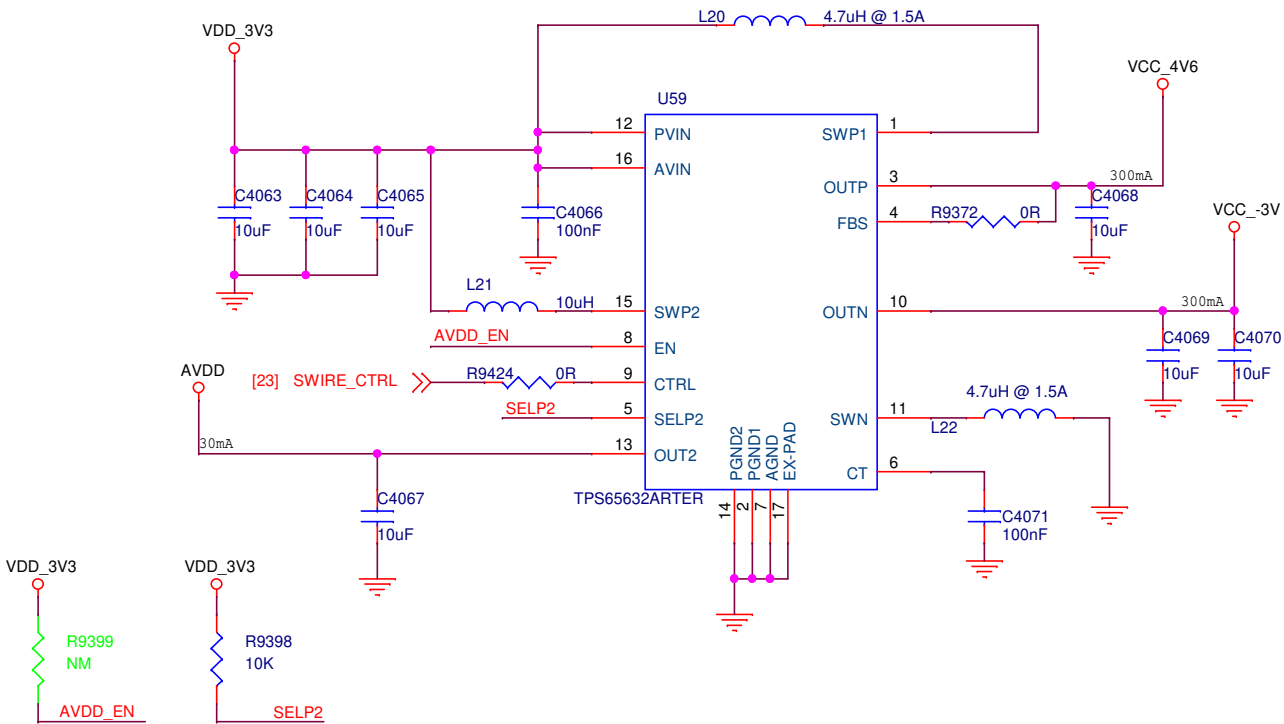




Level Translator

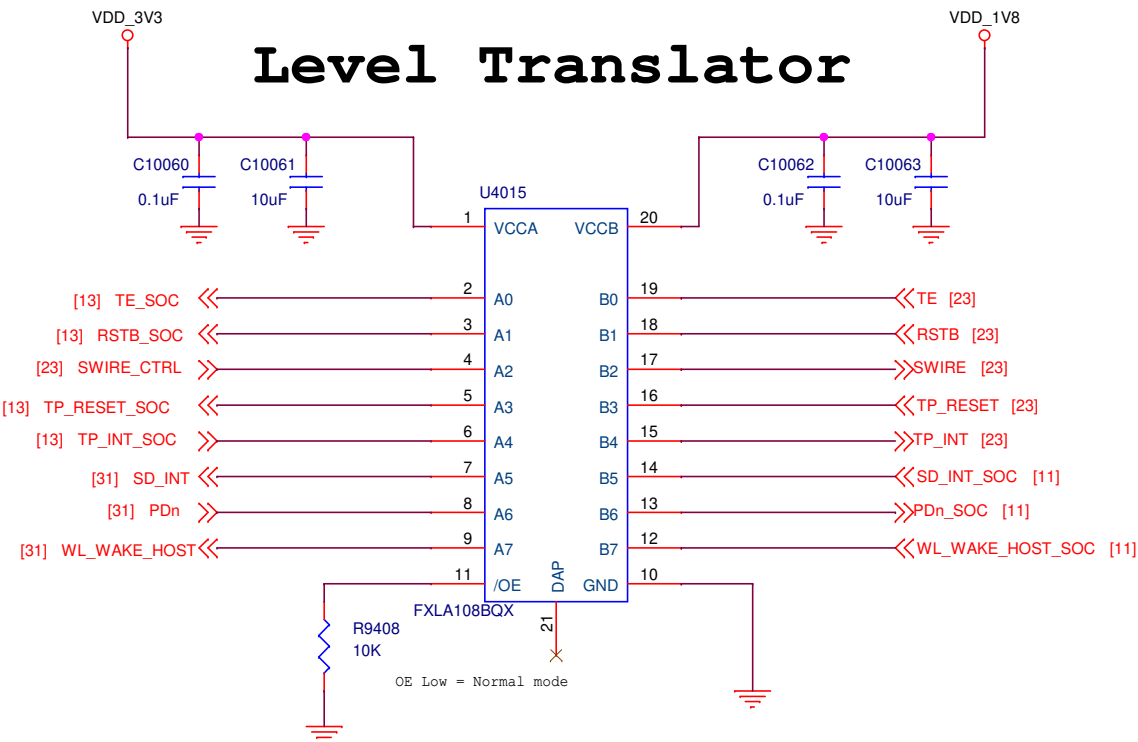


NM




Project: MECHA COMET		
Title: MECHA COMET		
APCB: <APCB>	BPCB: <BPCB>	
Size: A3	Rev: A0	Sheet 23 of 35

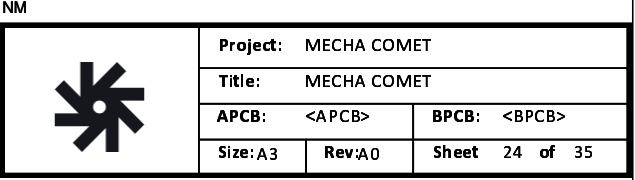  

i.MX8M Plus LVDS

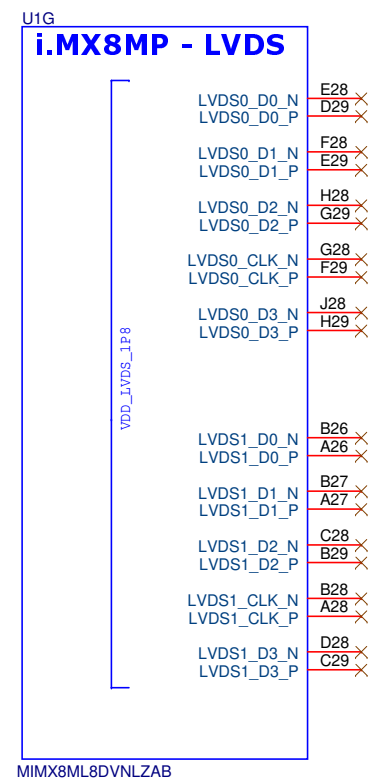

LEVEL TRANSLATOR FOR PCIE



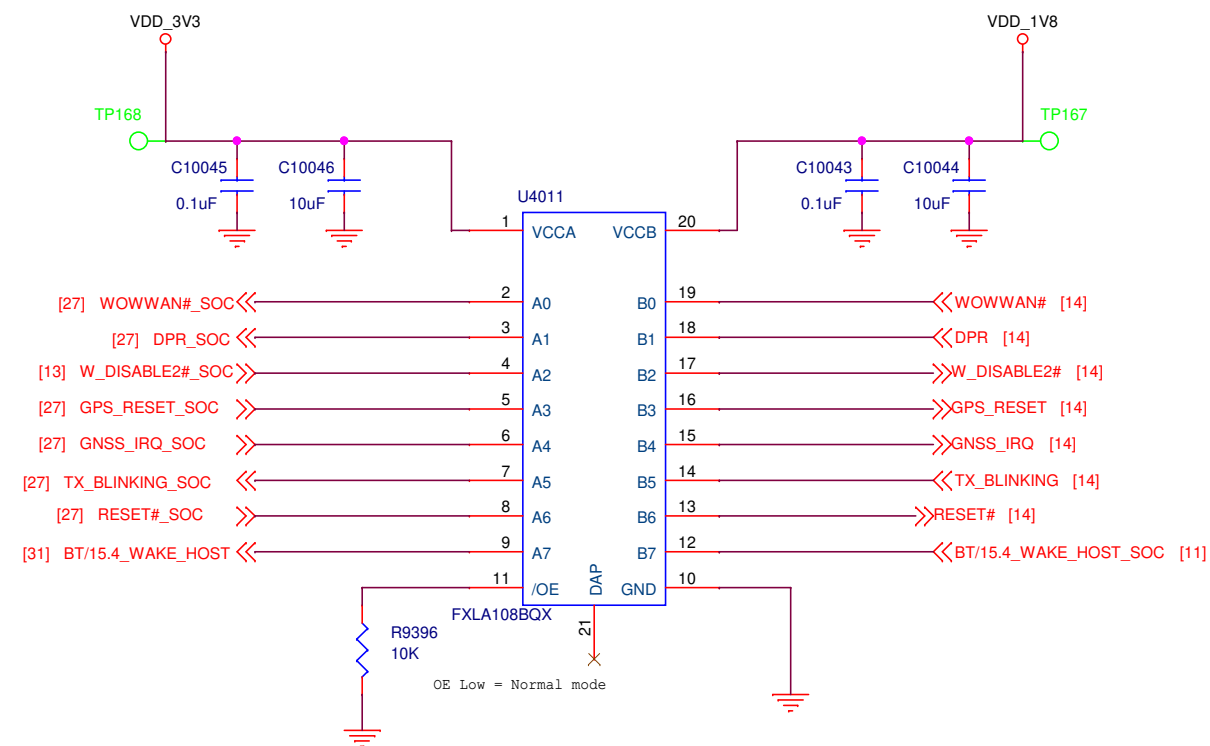


NM





Project: MECHA COMET		
Title: MECHA COMET		
APCB: <APCB>	BPCB: <BPCB>	
Size: A3	Rev: A0	Sheet 25 of 35

i.MX8M Plus HDMI

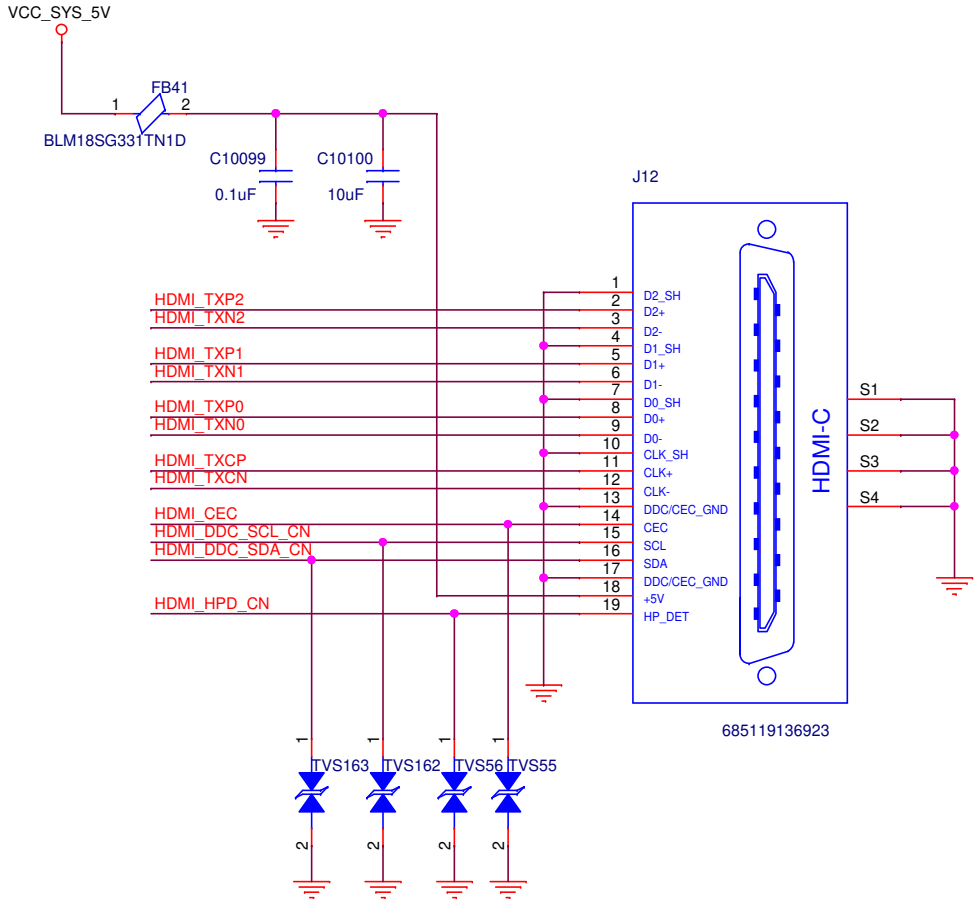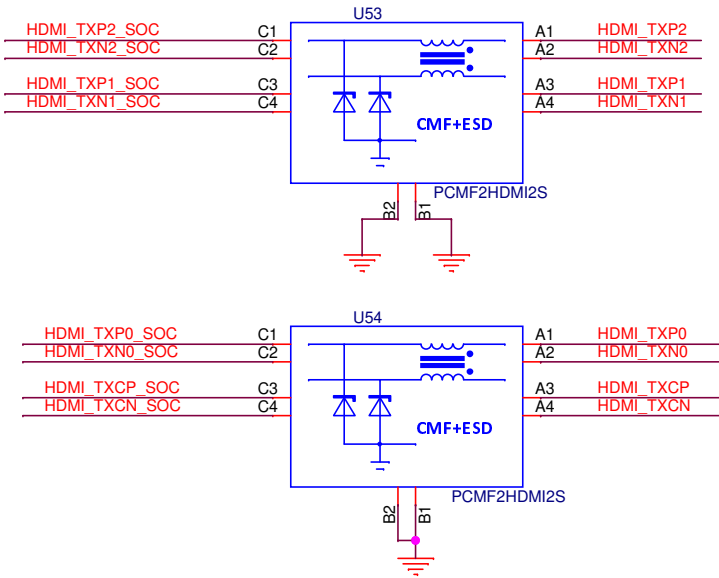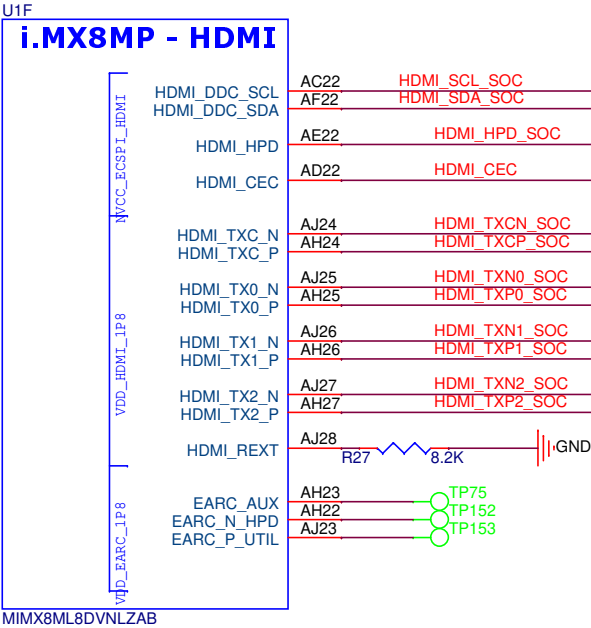

LEVEL TRANSLATOR FOR HDMI

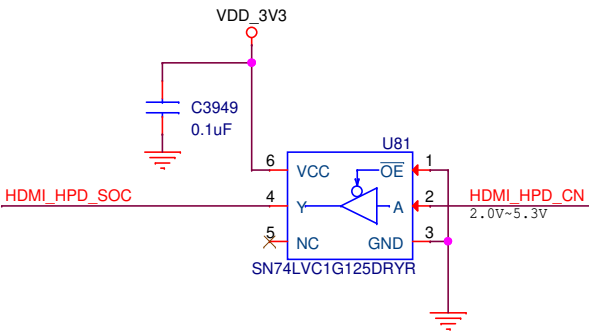
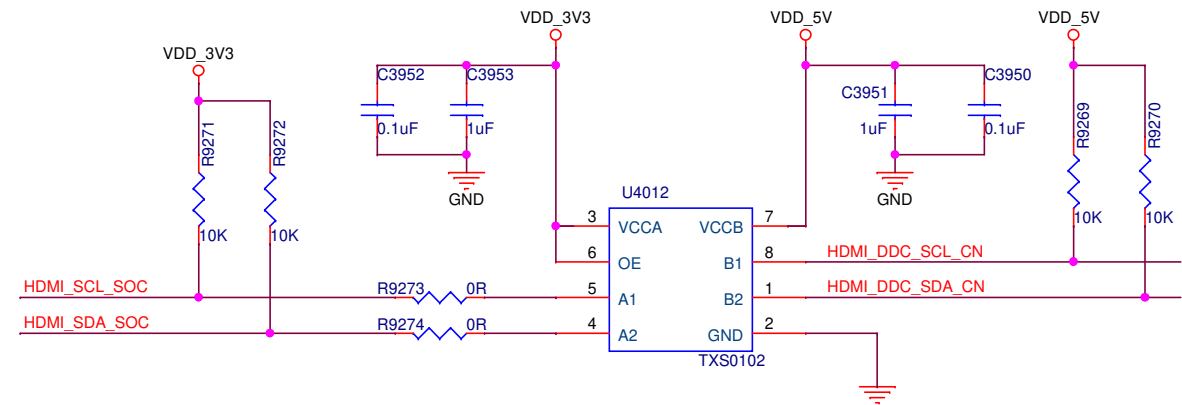


NM




Project: MECHA COMET		
Title: MECHA COMET		
APCB: <APCB>	BPCB: <BPCB>	
Size: A3	Rev: A0	Sheet 26 of 35


i.MX8M Plus MISC1

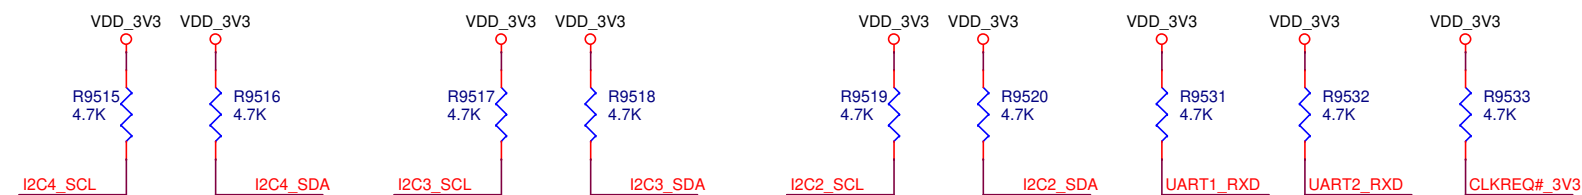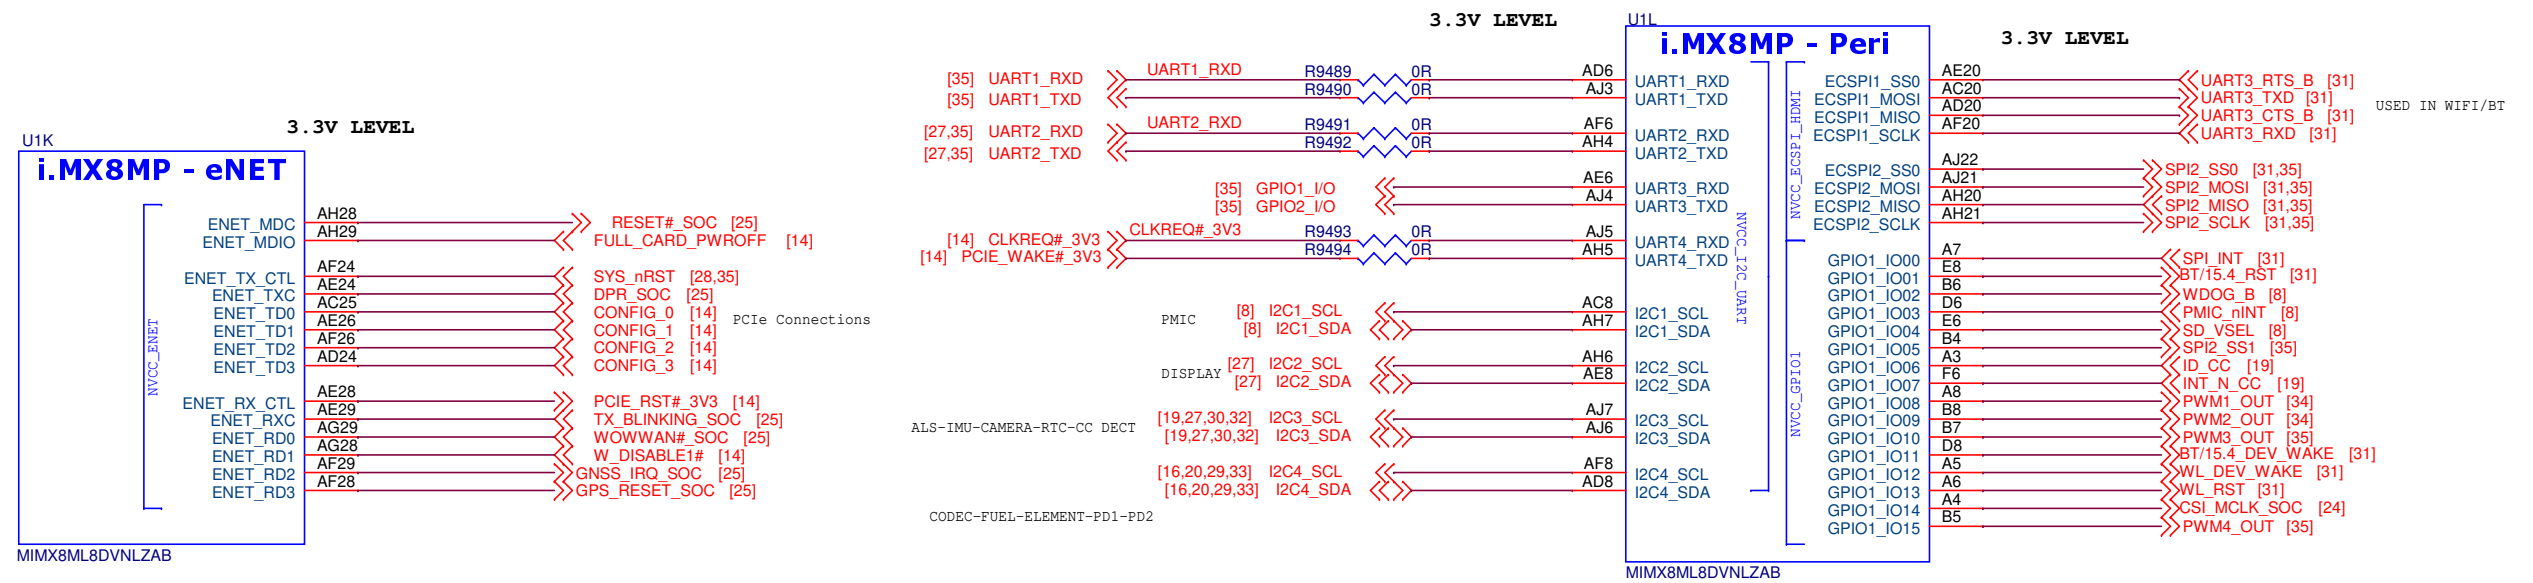

LEVEL TRANSLATOR I2C

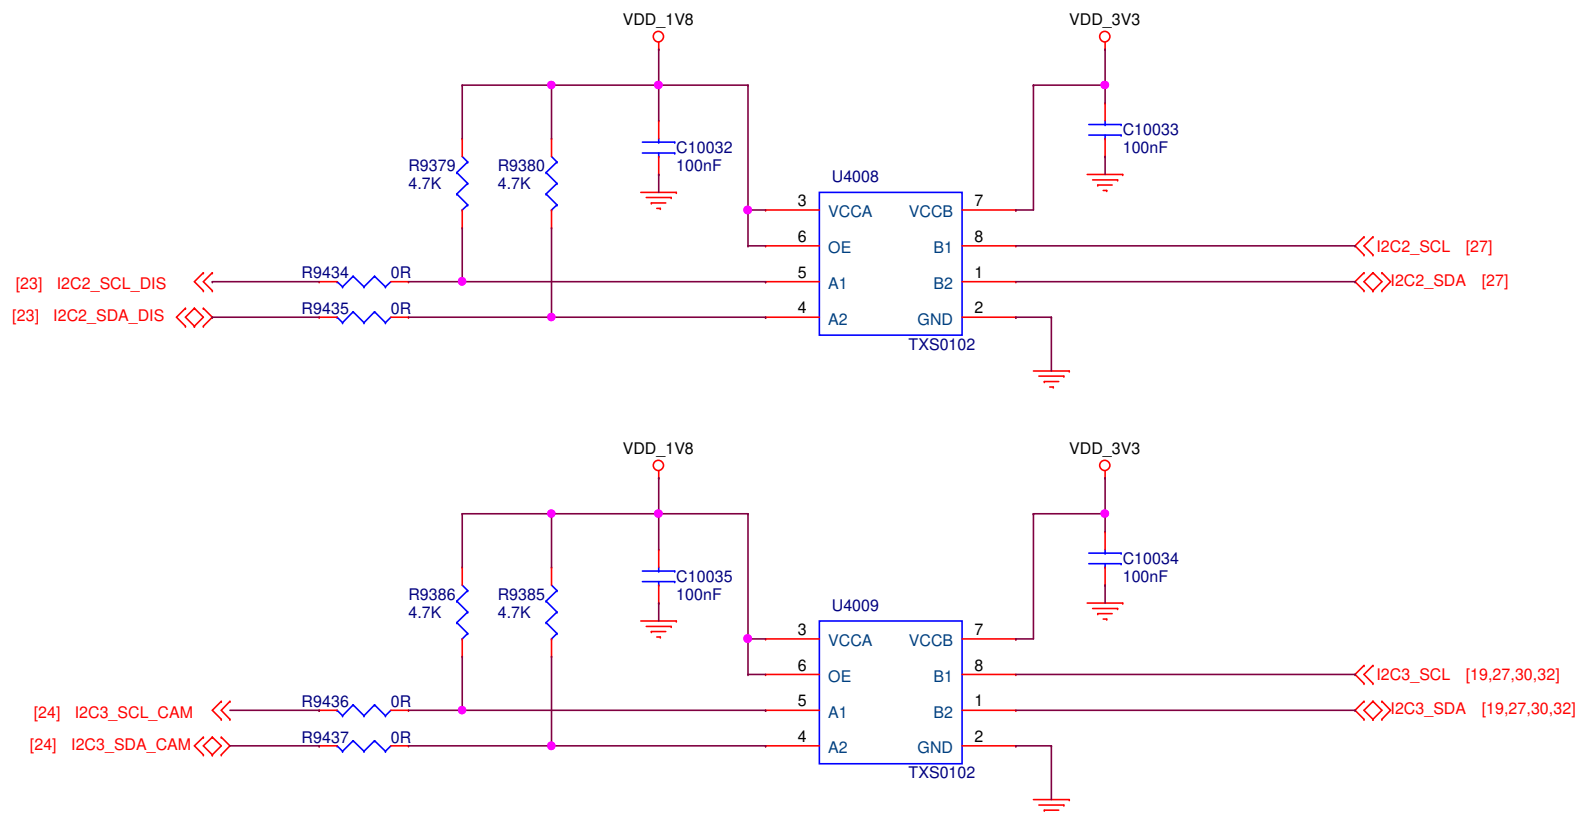


Debug CONNECTOR

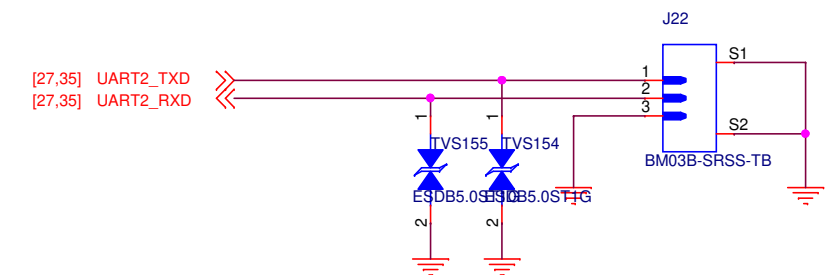


Project: MECHA COMET			
Title: MECHA COMET			
APCB: <APCB>		BPCB: <BPCB>	
Size: A3	Rev: A0	Sheet 27	of 35

i.MX8M Plus MISC2

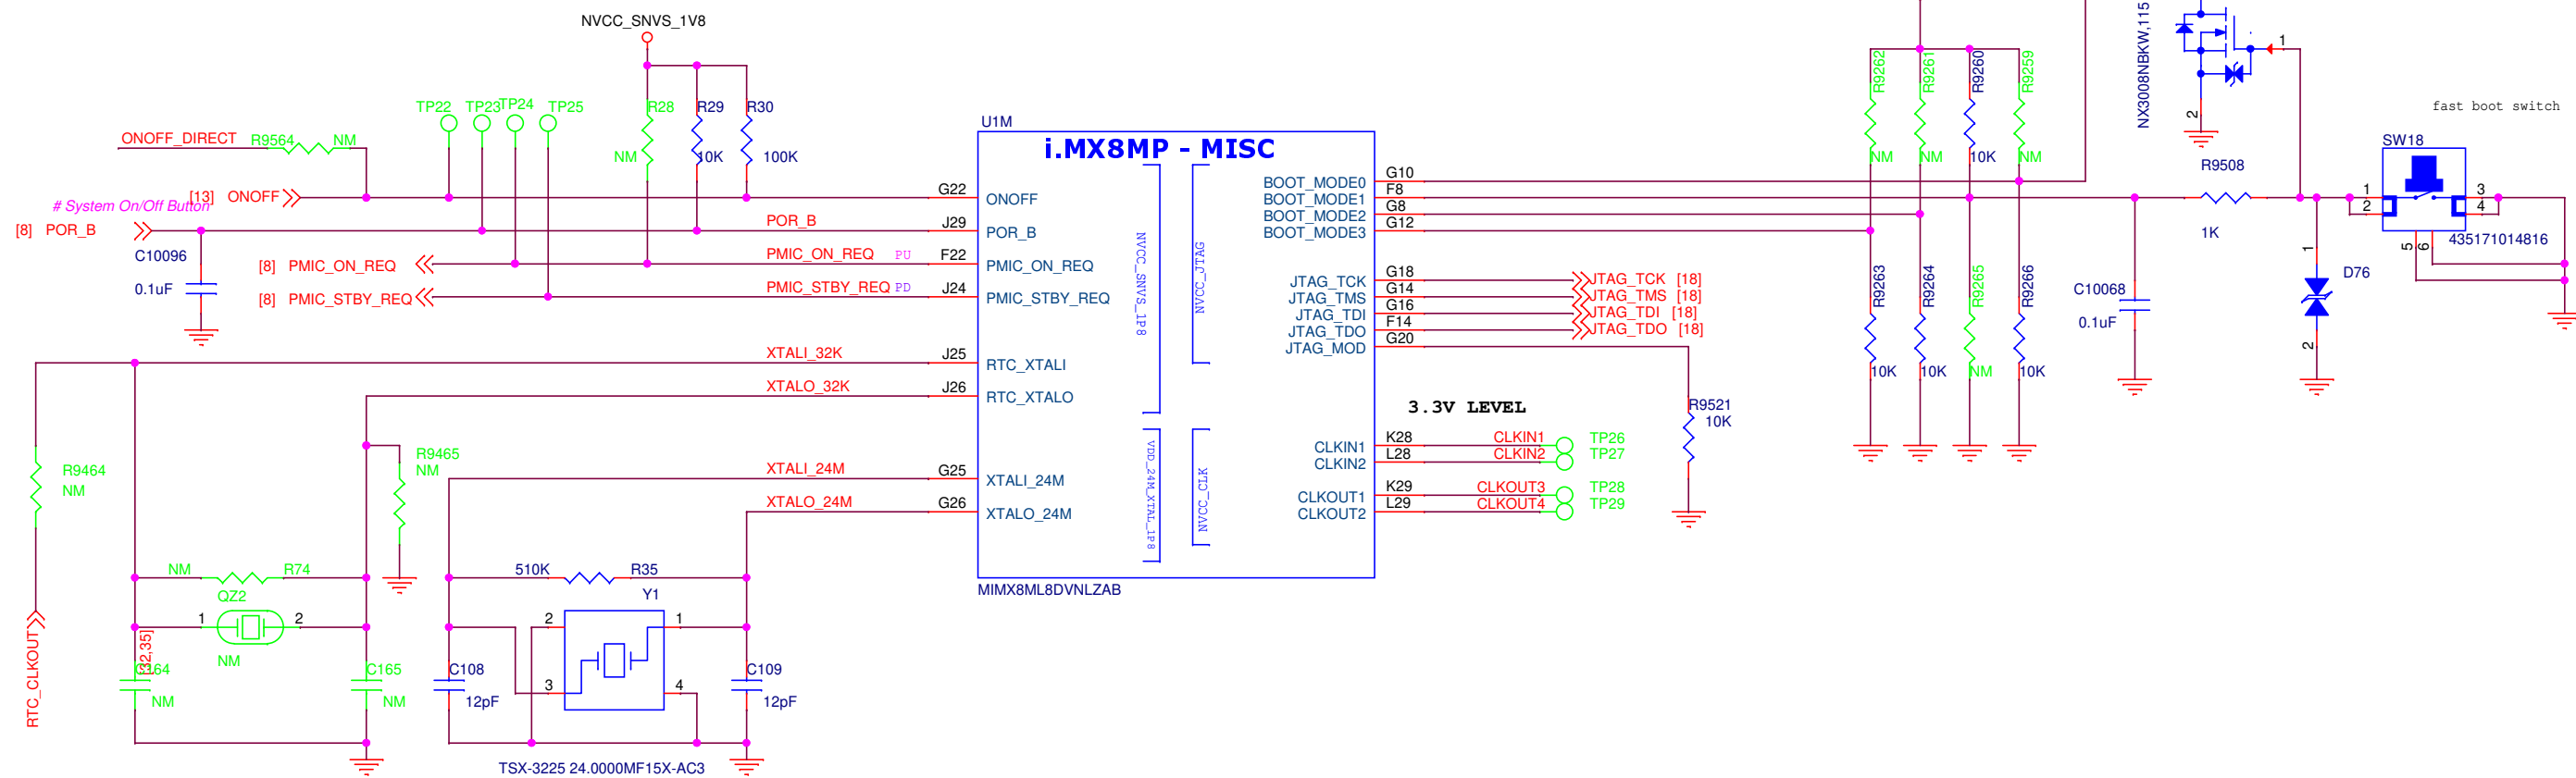


HARDWARE SWITCHES


PMIC RESET

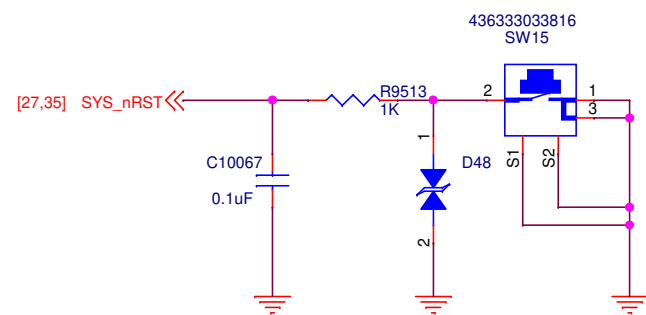


FUNCTION SWITCH

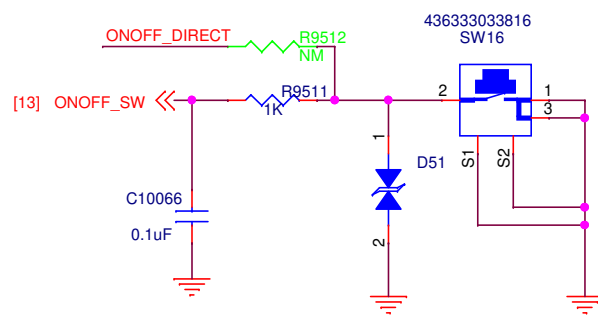

VOLUME SWITCH









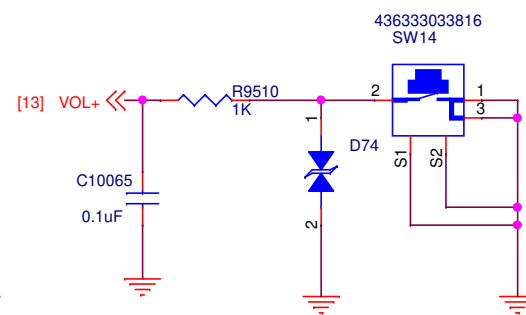


VOLUME SWITCH

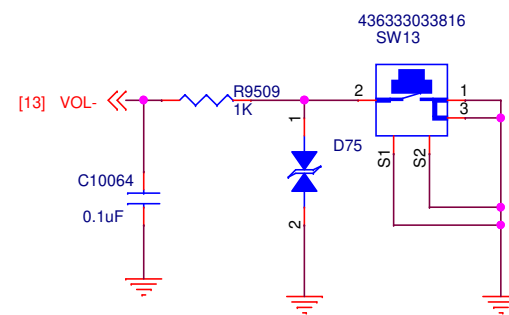


Project: MECHA COMET		
Title: MECHA COMET		
APCB: <APCB>	BPCB: <BPCB>	
Size: A3	Rev: A0	Sheet 28 of 35

Audio Codec

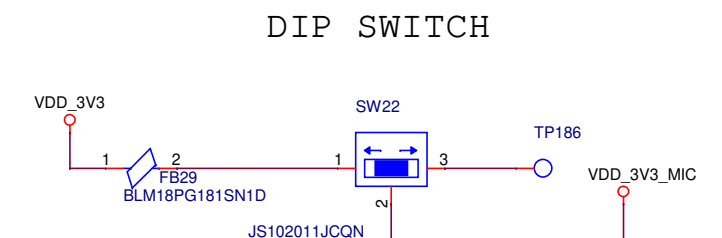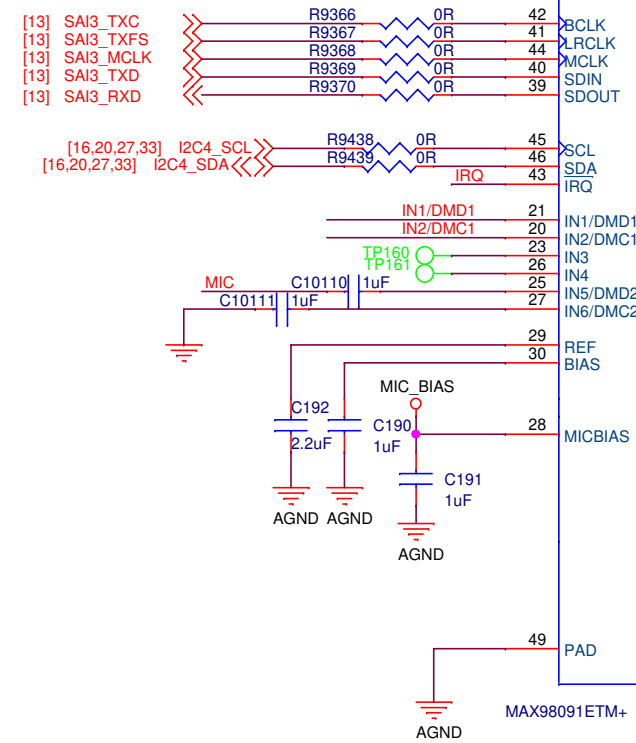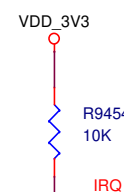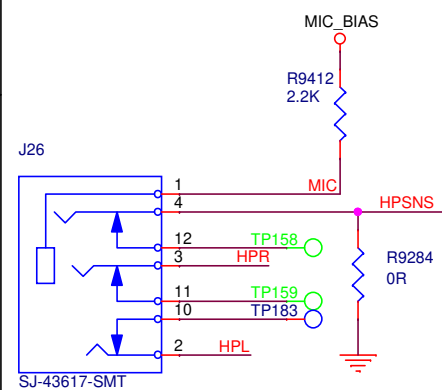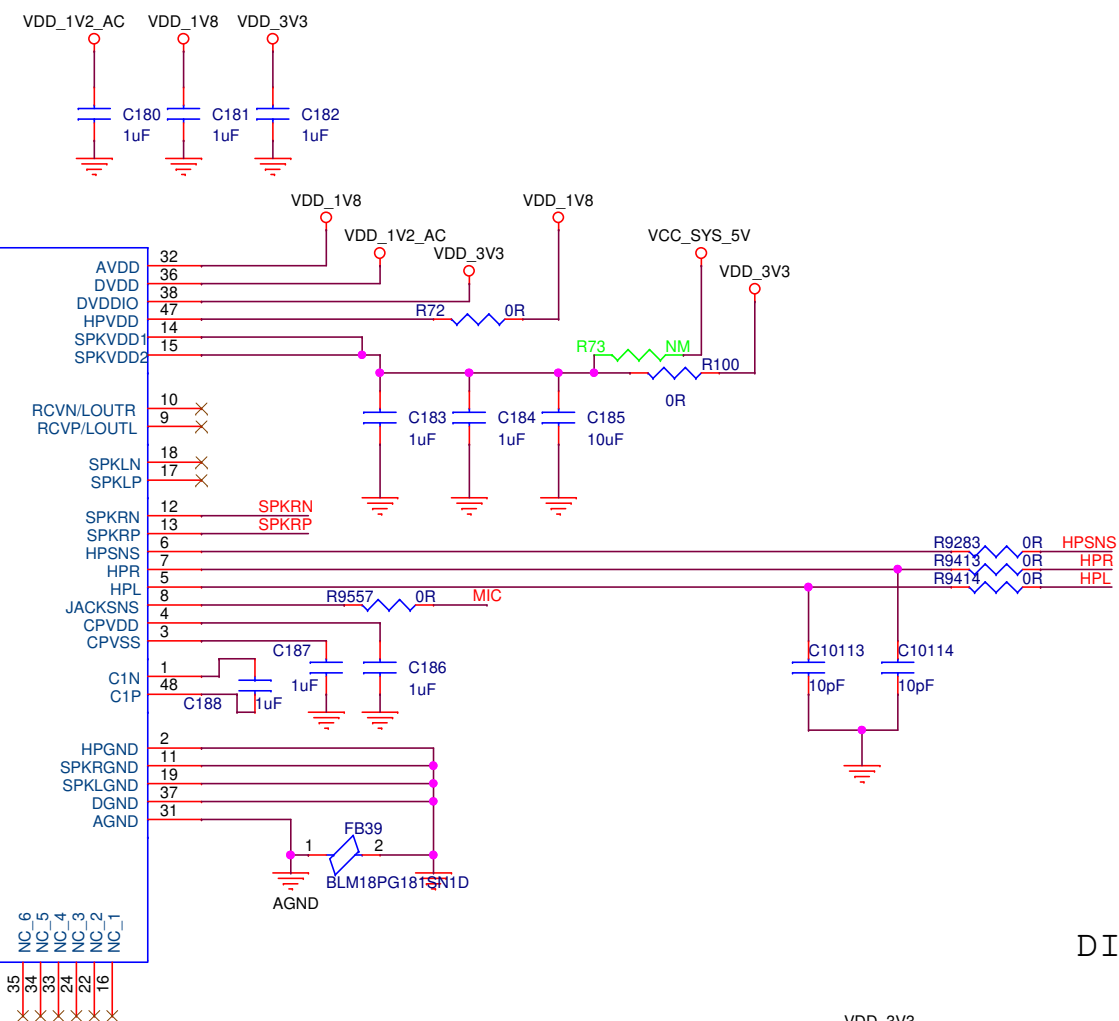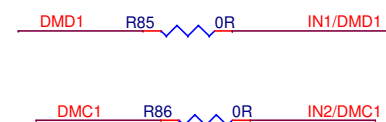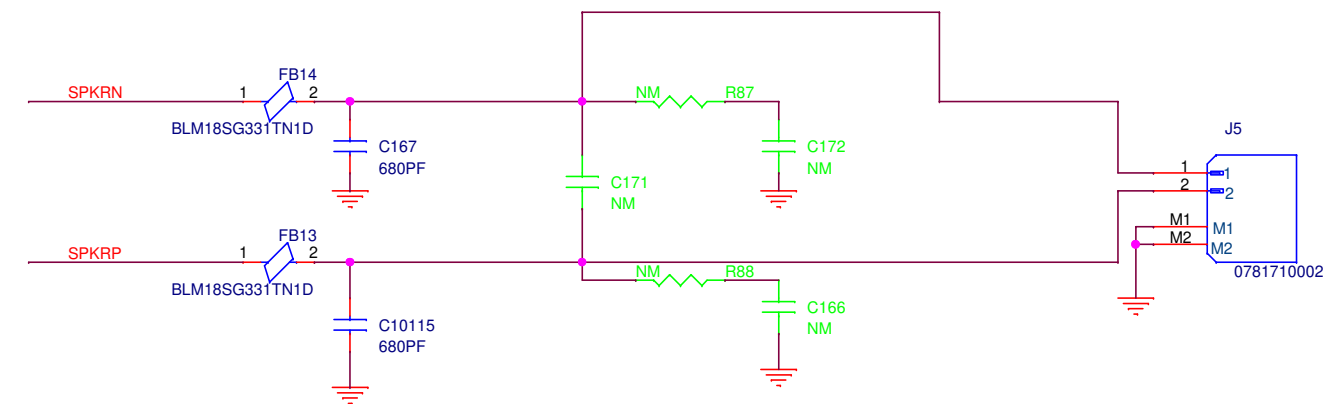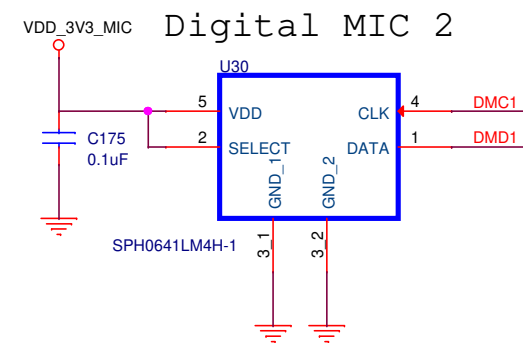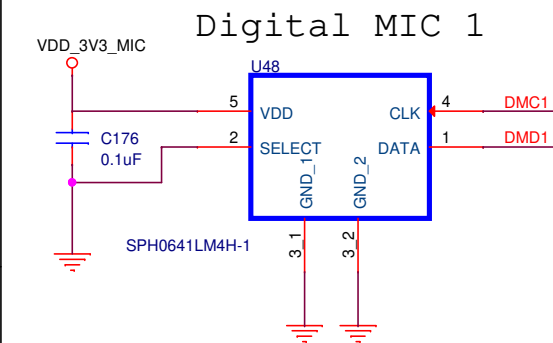


CODEC SUPPLY

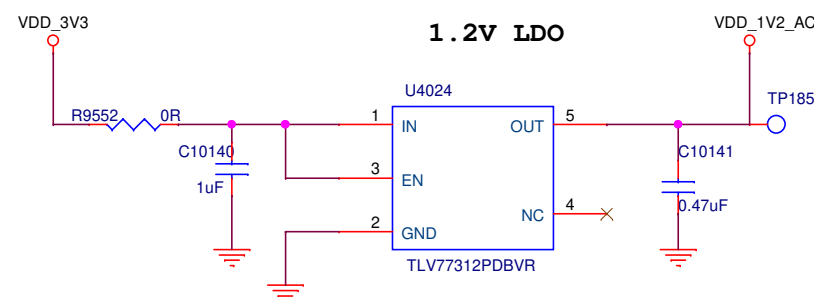


Project: MECHA COMET		
Title: MECHA COMET		
APCB: <APCB>		BPCB: <BPCB>
Size: A3	Rev: A0	Sheet 29 of 35


ALS Section

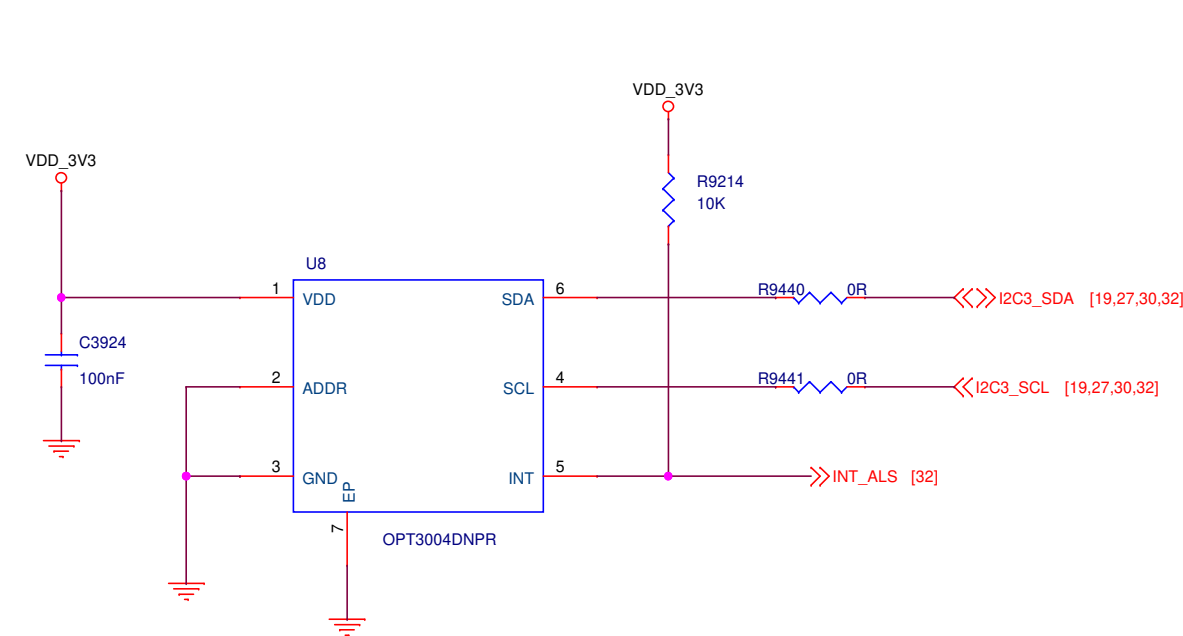


IMU Section

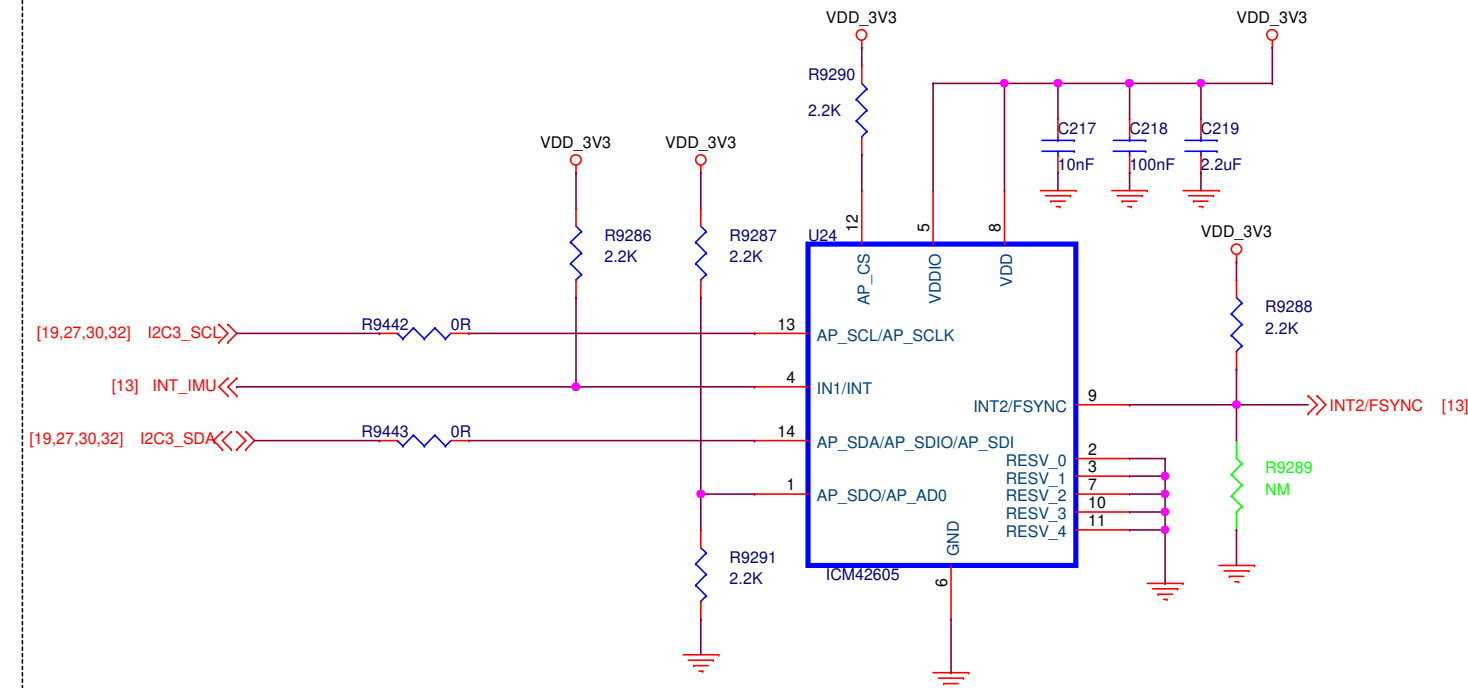

ADC Section

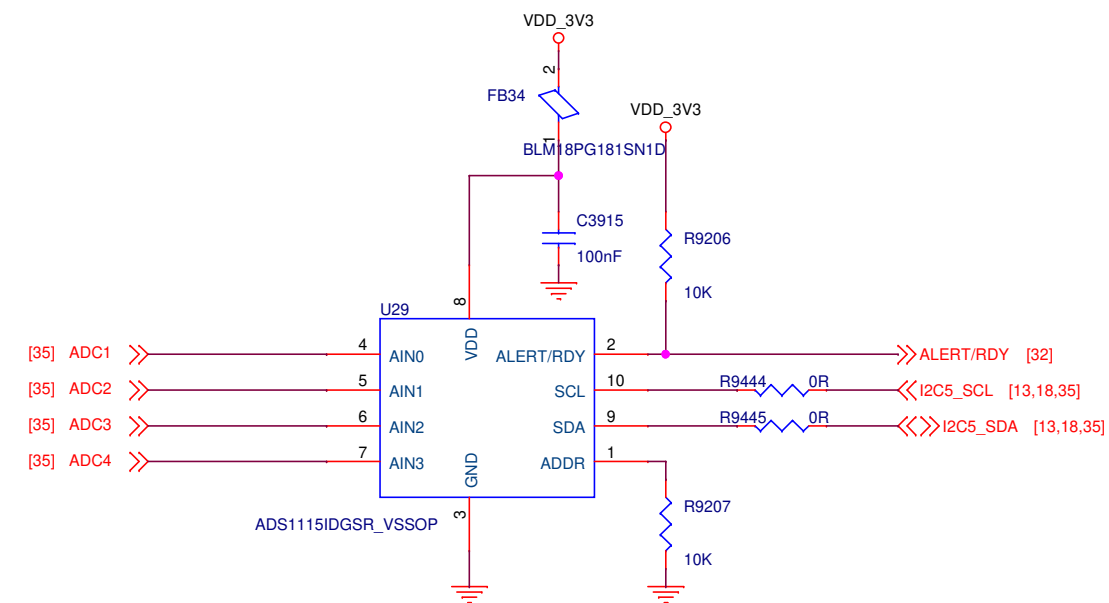


RGB LED Section

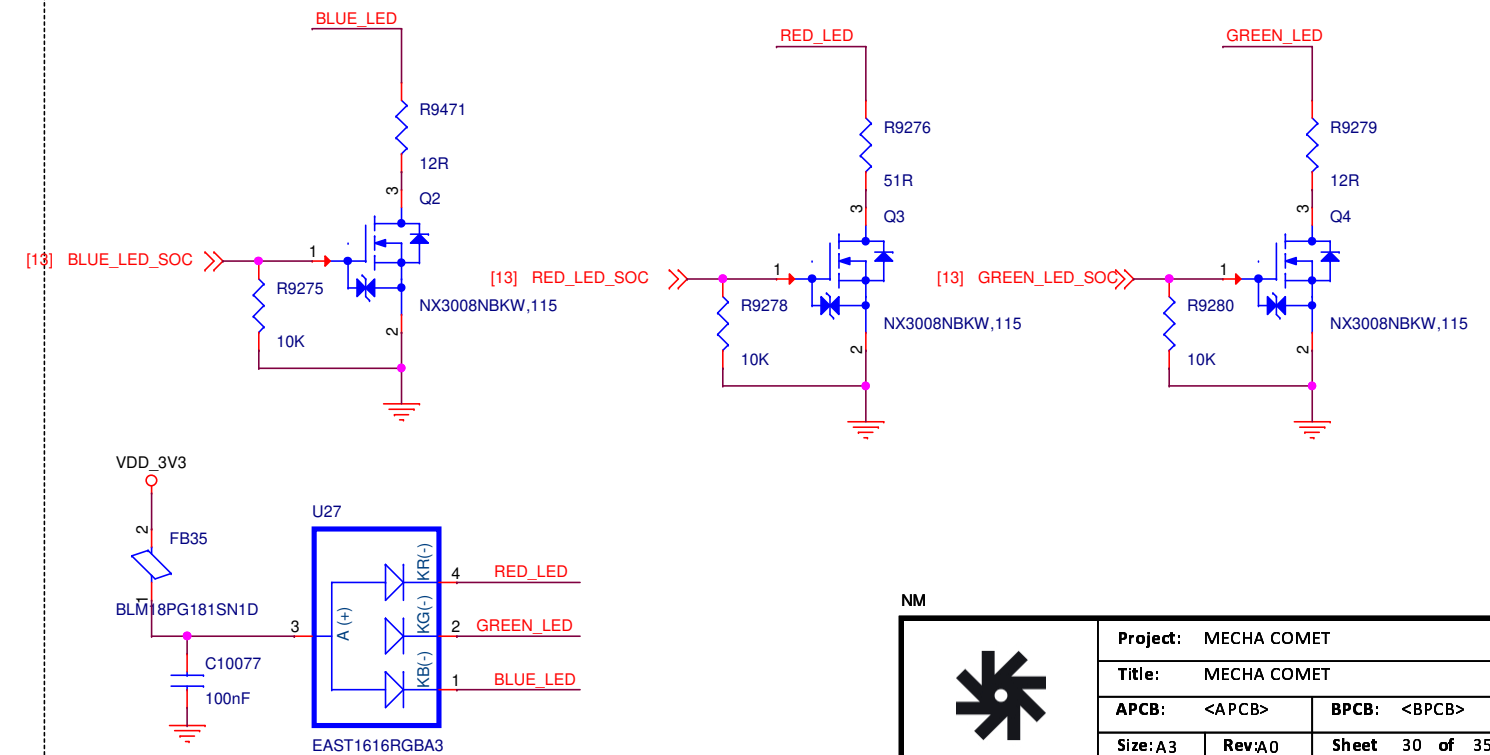


	Project: MECHA COMET	
	Title: MECHA COMET	
	APCB: <APCB>	BPCB: <BPCB>
	Size: A3	Rev: A0
Sheet 30 of 35		


i.MX8M Plus WIFI/BLE

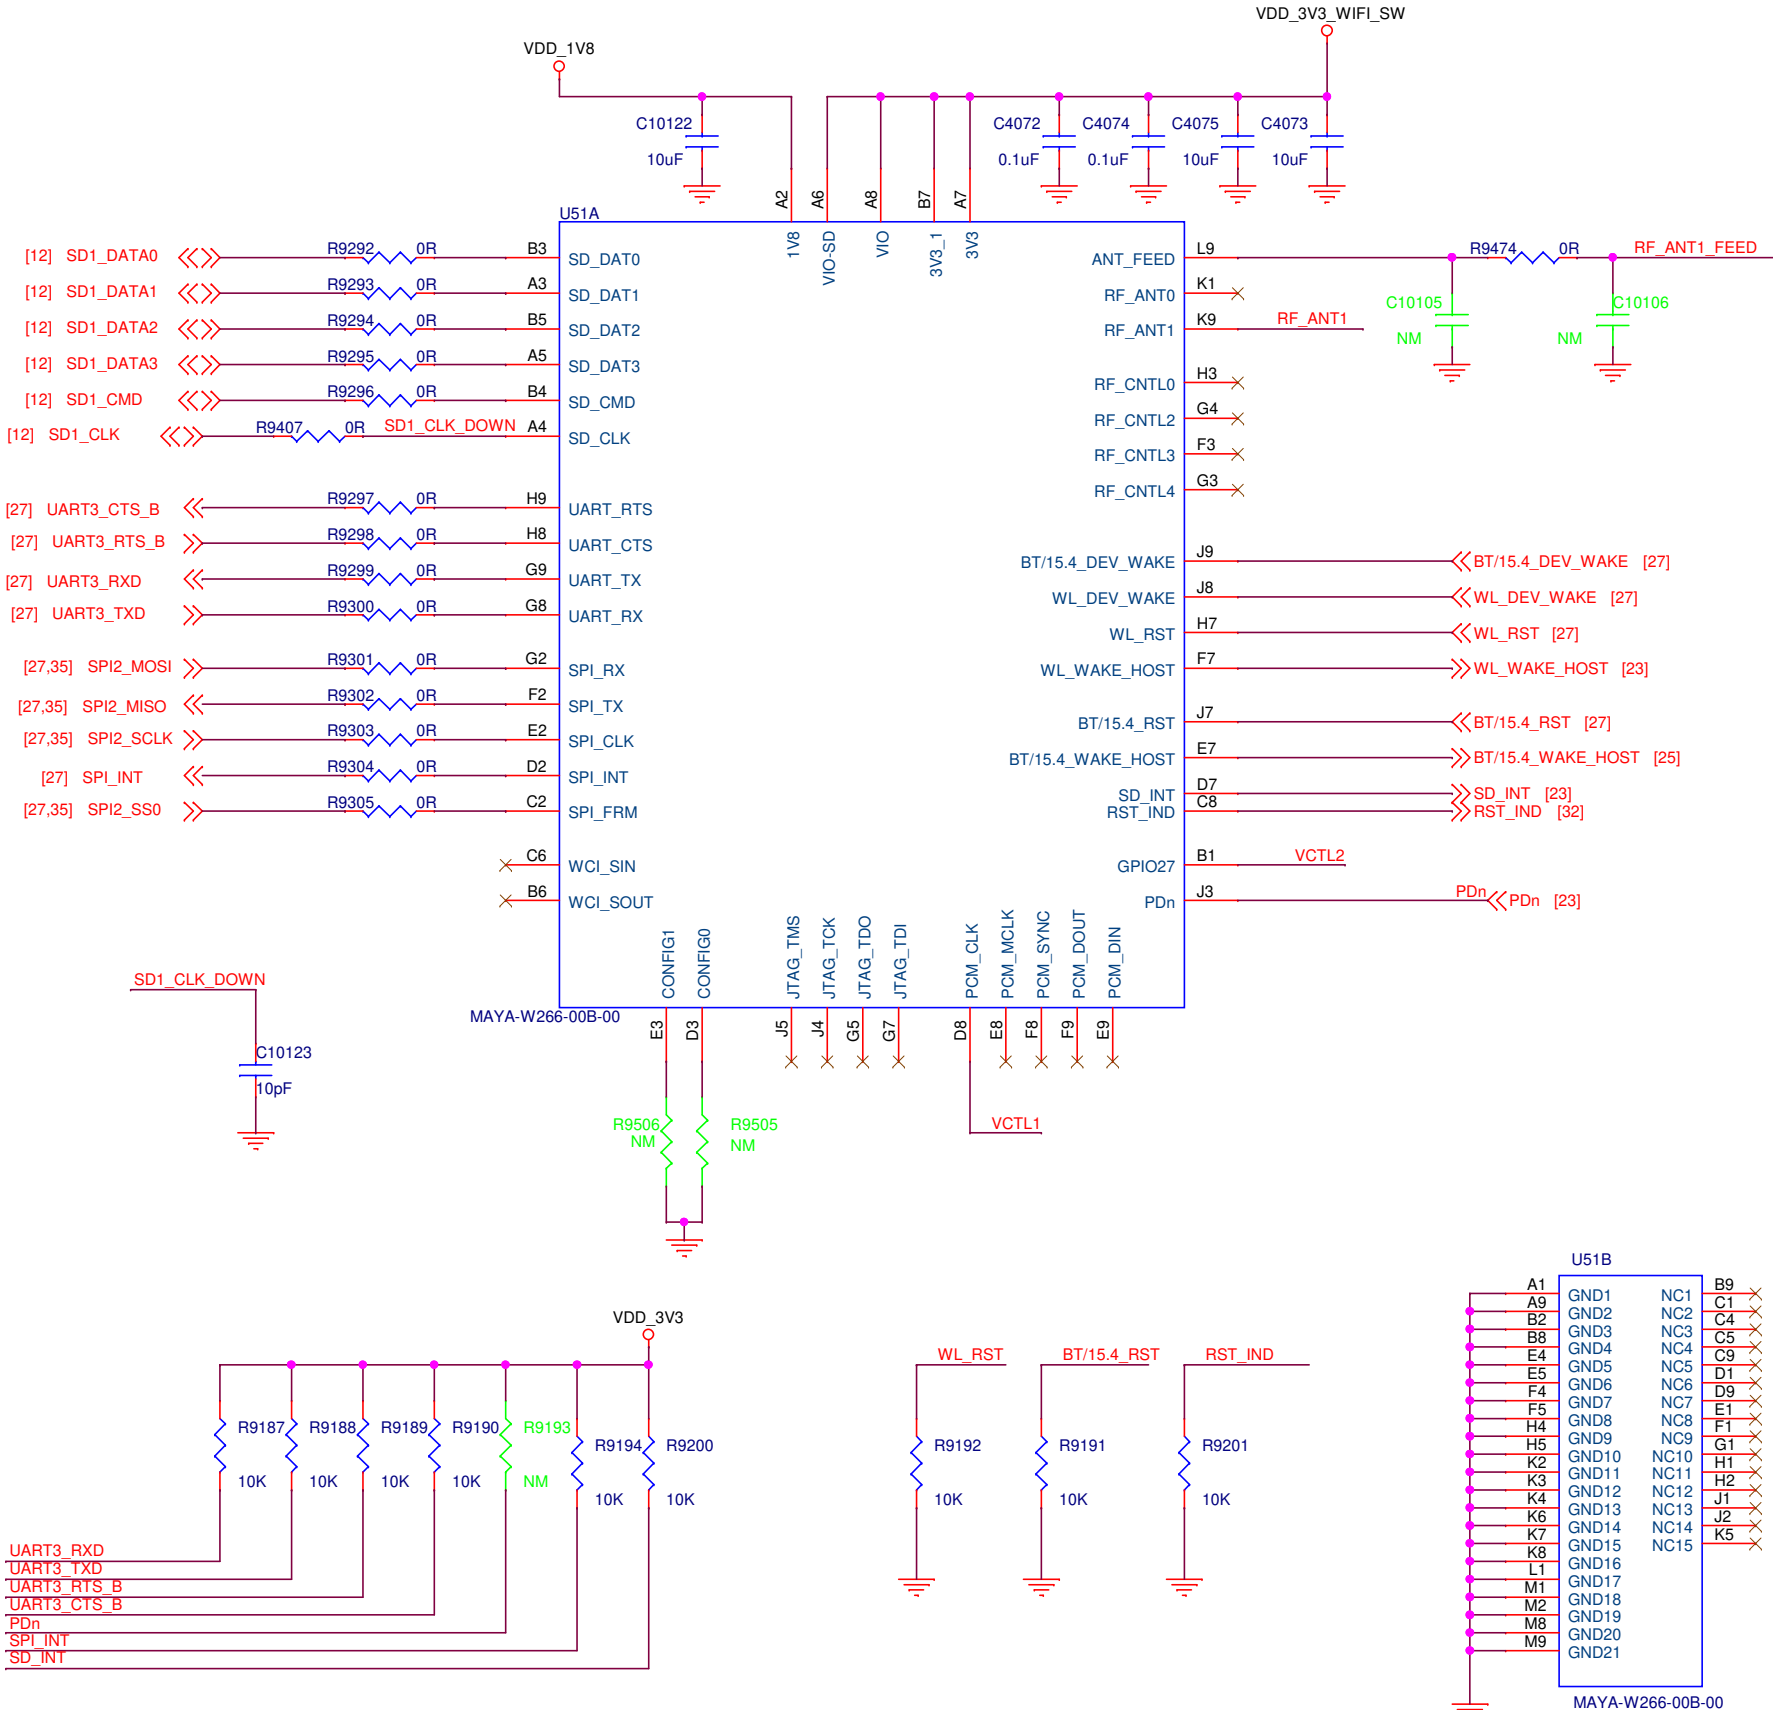


MMCX CONNECTOR

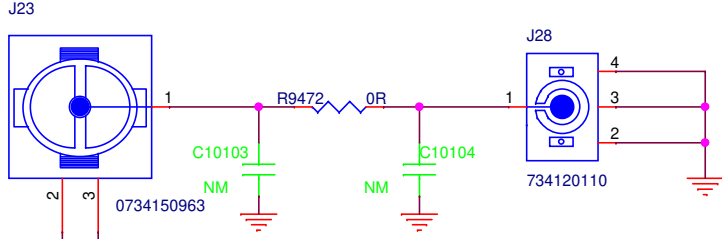

UFL CONNECTOR

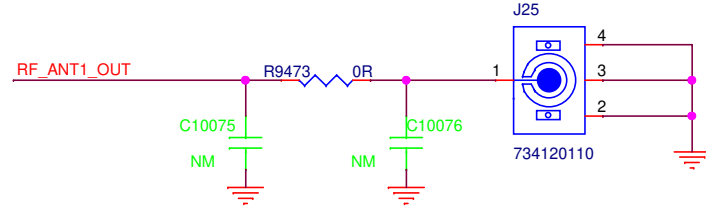


UFL CONNECTOR

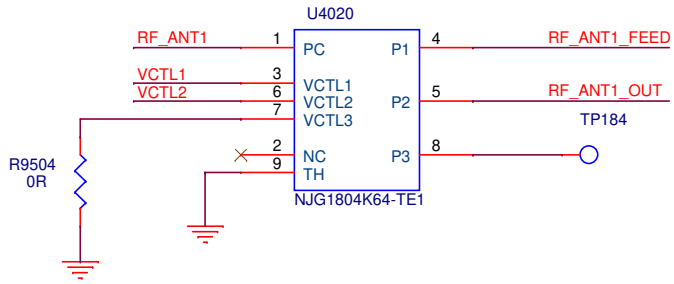


VCTL1	VCTL2	VCTL3	PATH
H	L	L	PC-P1
L	H	L	PC-P2
L	L	H	PC-P3

DIP SWITCH

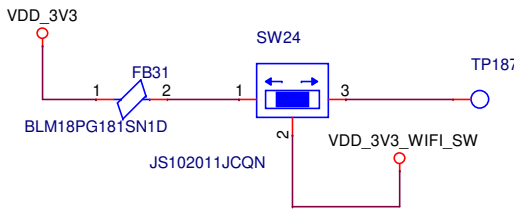


Project: MECHA COMET			
Title: MECHA COMET			
APCB: <APCB>		BPCB: <BPCB>	
Size: A3	Rev: A0	Sheet	31 of 35

RTC Circuit

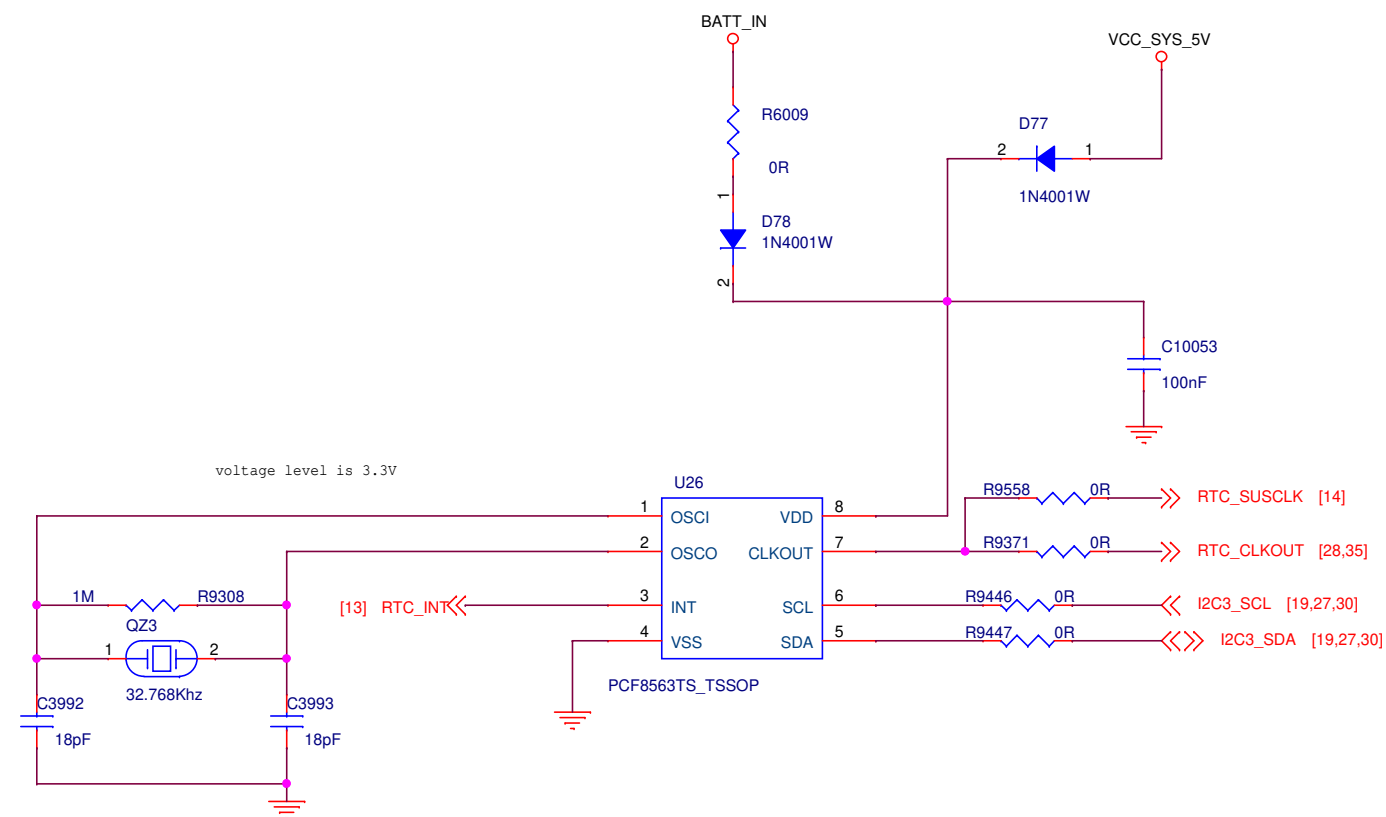

GPIO EXPANDER

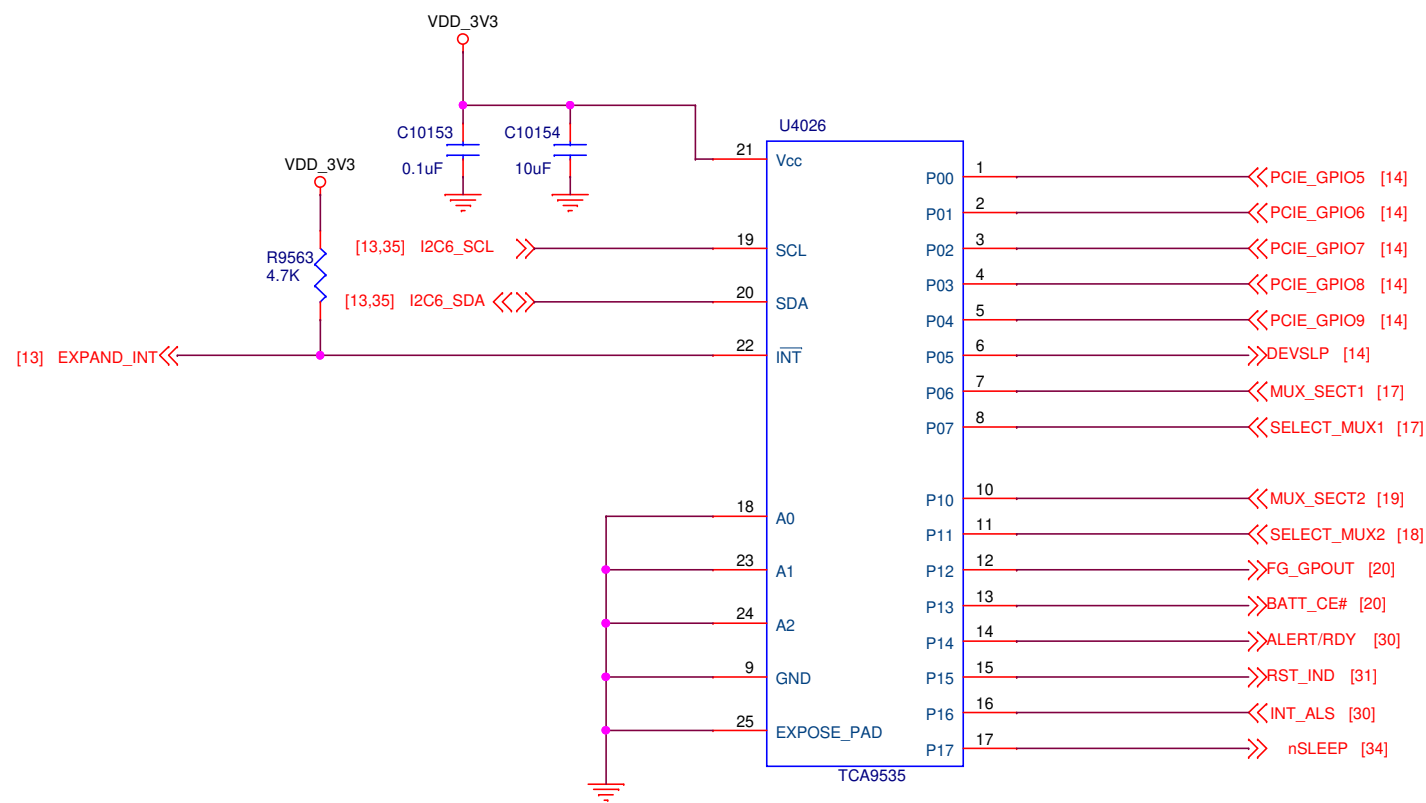

NOTE :


8 bit I2C ADDRESS			
L / W	01000000	=	0x40
H / R	01000001	=	0x41

7 bit I2C ADDRESS			
INPUTS			
A2	A1	A0	I2C Bus Target Address
L	L	L	0x20
L	L	H	0x21
L	H	L	0x22
L	H	H	0x23
H	L	L	0x24
H	L	H	0x25
H	H	L	0x26
H	H	H	0x27

NM

			Project: MECHA COMET	
			Title: MECHA COMET	
			APCB: <APCB>	BPCB: <BPCB>
			Size: A3	Rev: A0
			Sheet	32 of 35


Secure Element

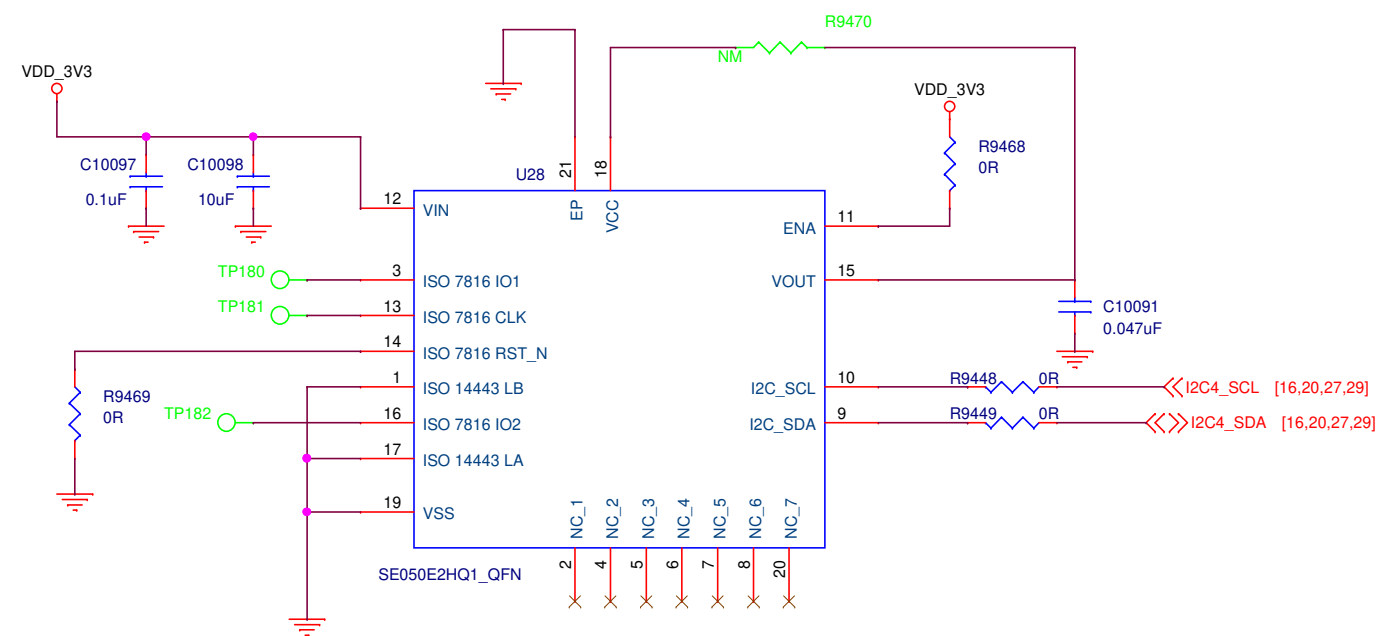


NM

	Project: MECHA COMET		
	Title: MECHA COMET		
	APCB: <APCB>	BPCB: <BPCB>	
	Size: A3	Rev: A0	Sheet 33 of 35

HAPTIC MOTOR DRIVER

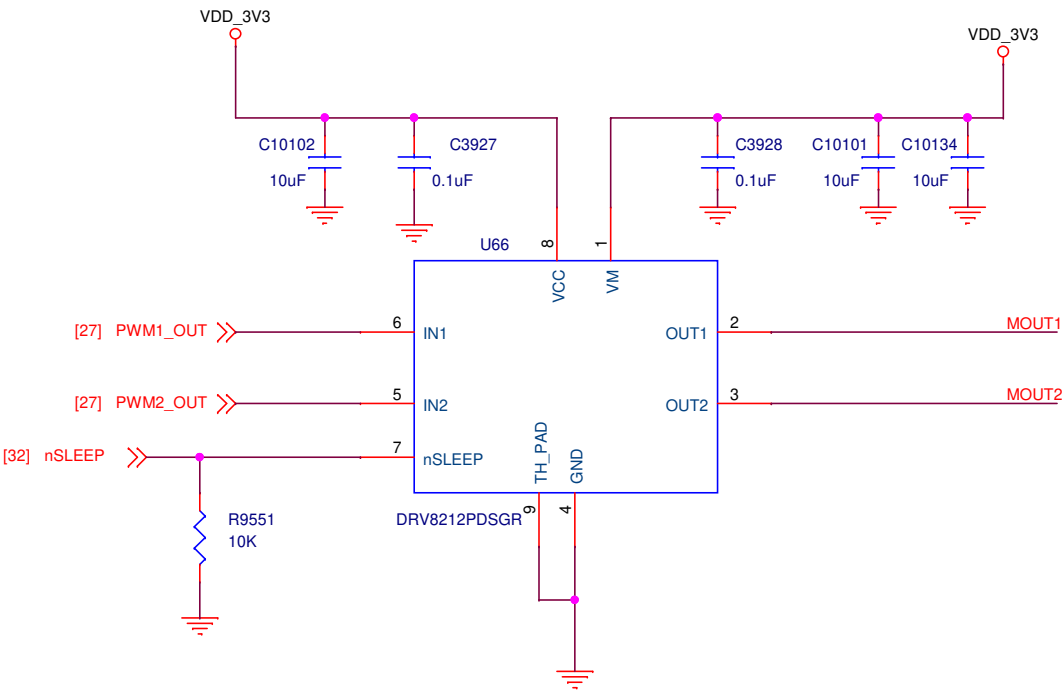


MOTOR CONNECTOR

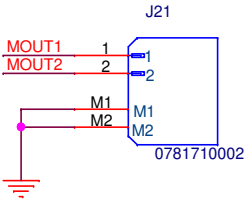


nSLEEP	IN1	IN2	OUT1	OUT2	DESCRIPTION
0	X	X	HI-Z	HI-Z	Low-power sleep mode
1	0	0	HI-Z	HI-Z	Coast (H-bridge Hi-Z)
1	0	1	L	H	REVERSE (OUT2>>OUT1)
1	1	0	H	L	FORWARD (OUT1>>OUT2)
1	1	1	L	L	Brake (low-side slow decay)

				Project: MECHA COMET	
				Title: MECHA COMET	
				APCB: <APCB>	BPCB: <BPCB>
				Size: A3	Rev: A0
				Sheet	34 of 35

40 pin I/O Connector

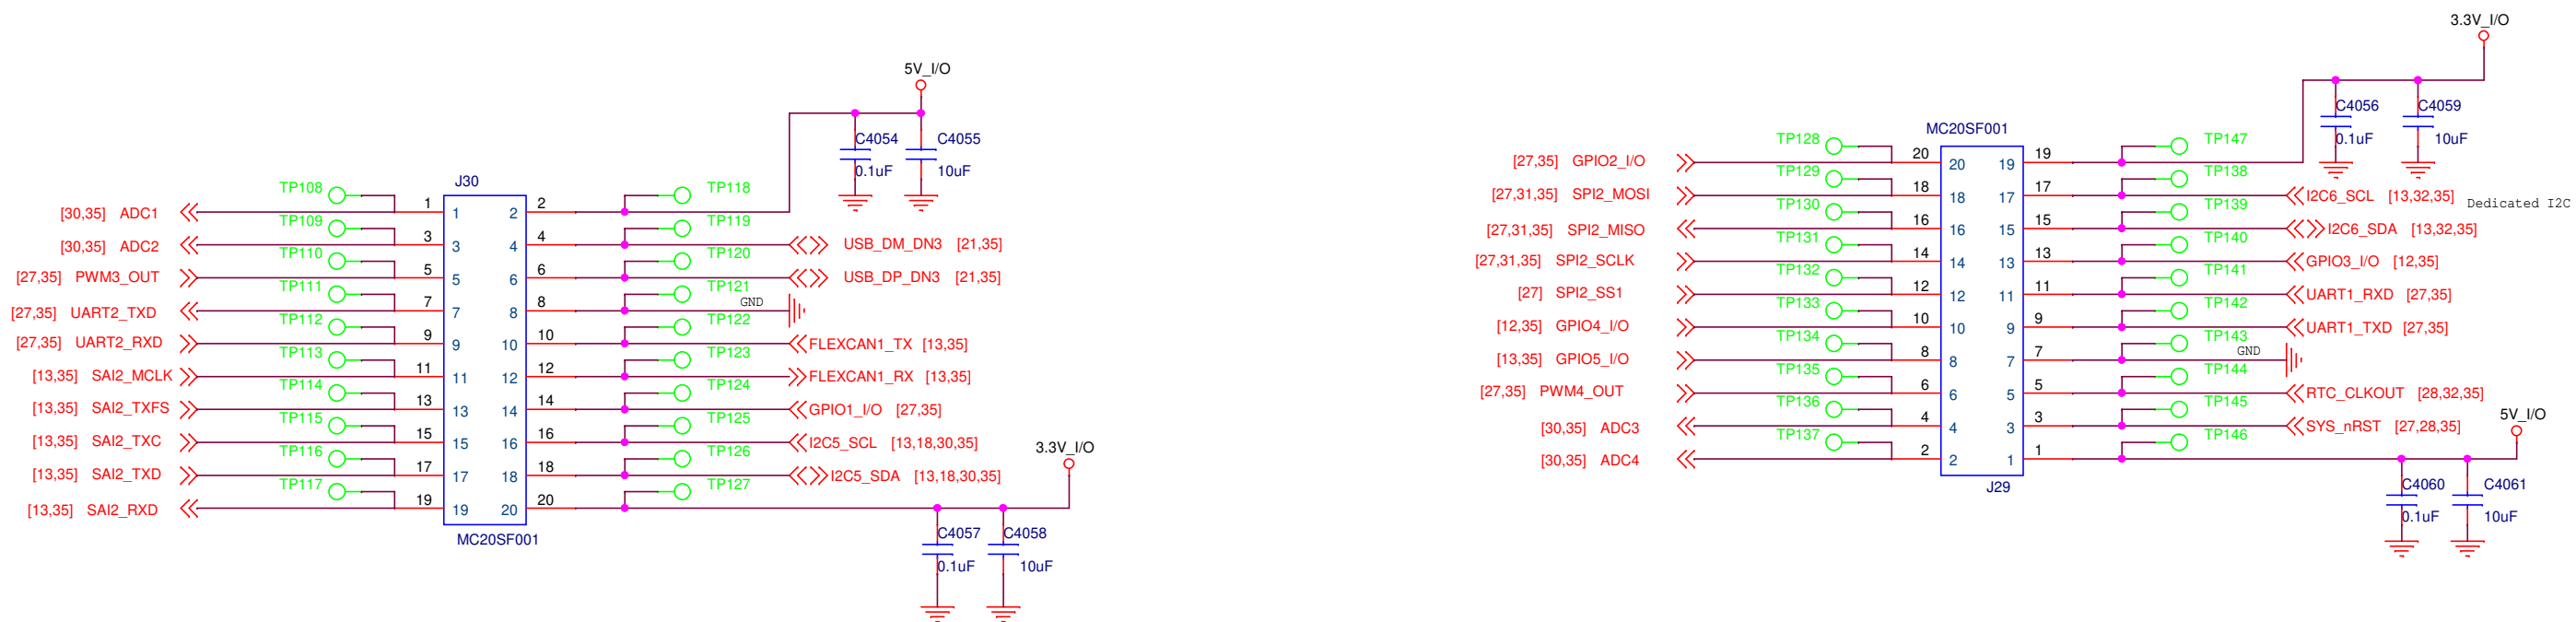

ESD Diode

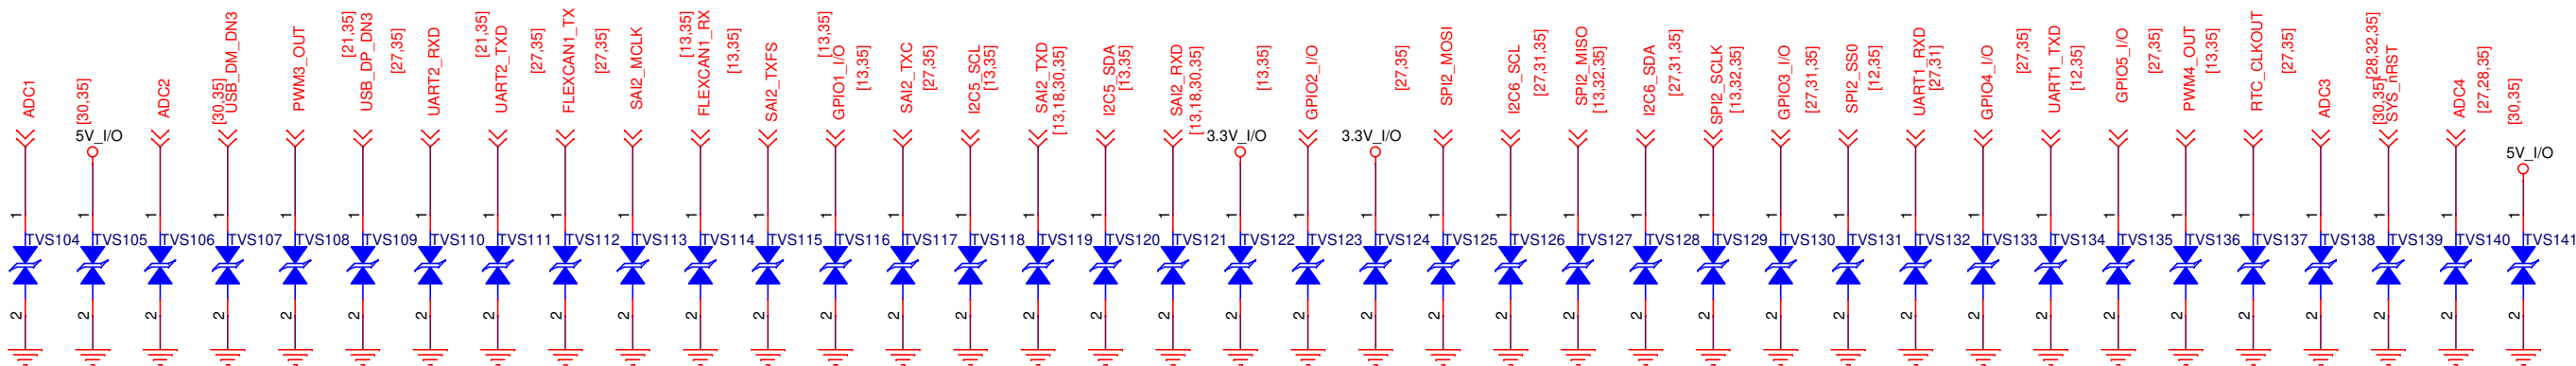

Project: MECHA COMET		
Title: MECHA COMET		
APCB: <APCB>		BPCB: <BPCB>
Size: A3	Rev: A0	Sheet 35 of 35